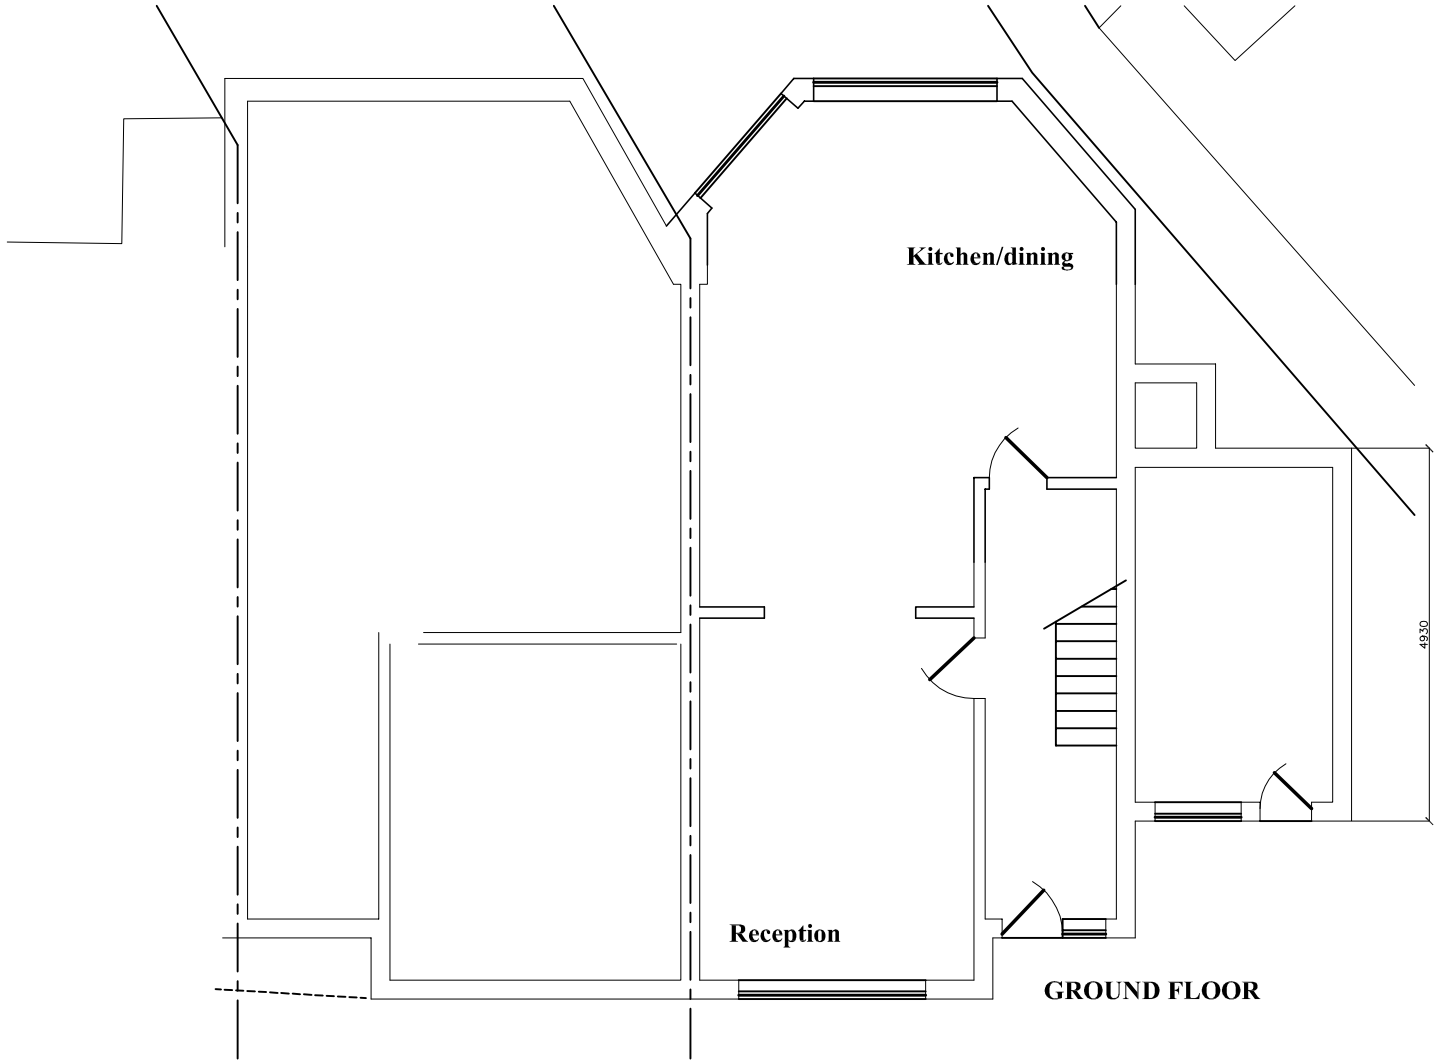

GROUND FLOOR

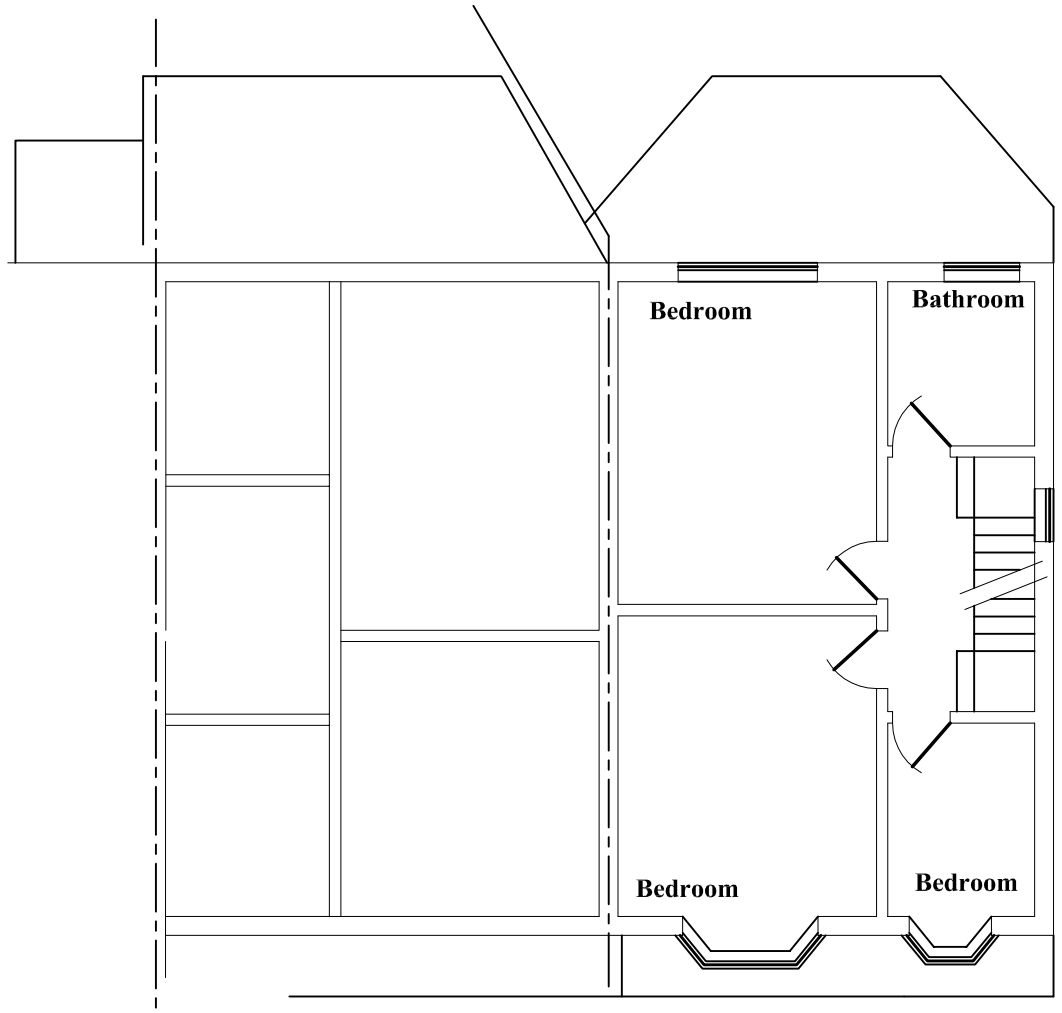

FIRST FLOOR

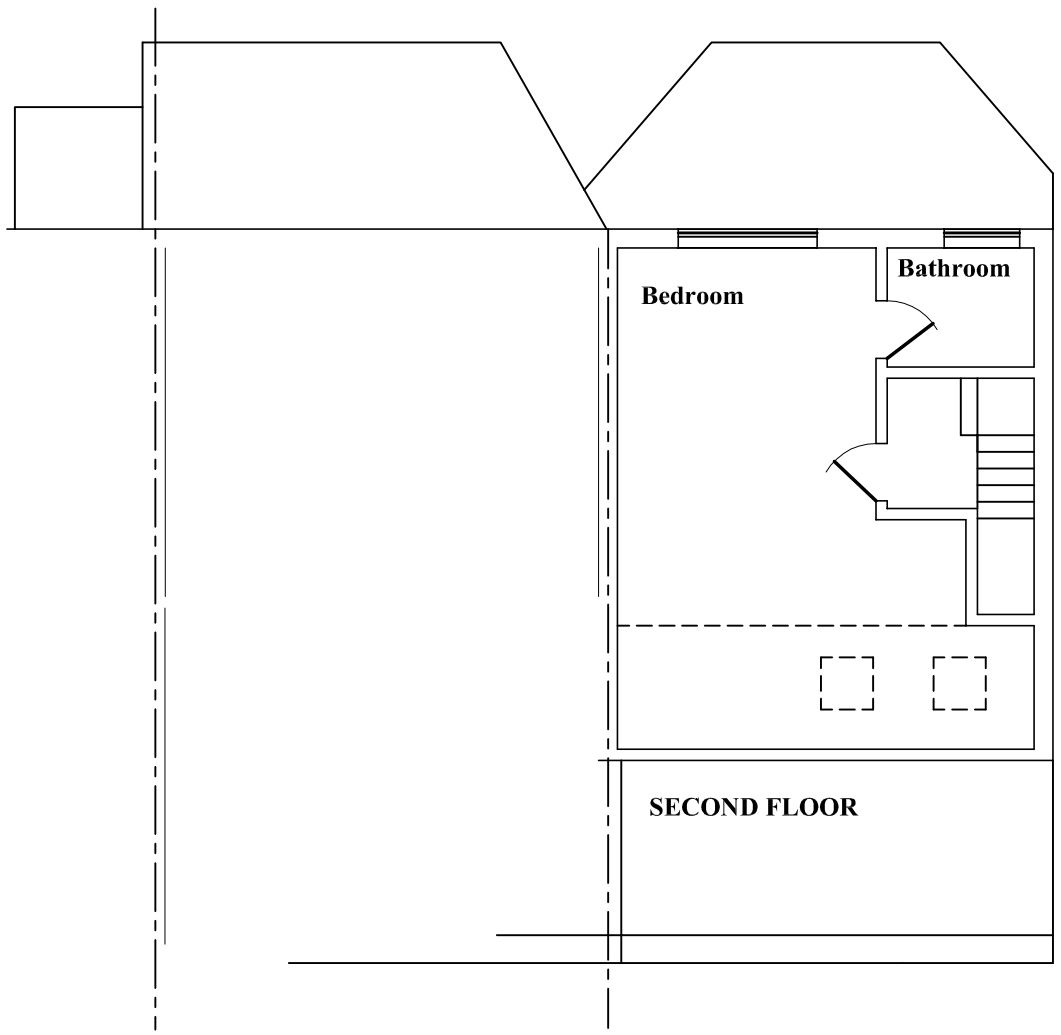

SECOND FLOOR

0m 1m 2m 3m 4m 5m 6m 7m 8m 9m 10m

SCALE BAR

Rev.	Date	Description	Initial
-	-	-	-

Client: **Azhar Malik**

Drawing title: **CURRENT FLOOR PLANS**

Project: **26 Crescent Rise N22 7AW**

Date	Scale	Drawn by	Drawing No	Revision
May 2016	1/100	NBC	1606/04	-

Broadhurst Clarke Architects
Nigel B Clarke BSc Dip Arch RIBA
4 ALCOTT CLOSE
LONDON W7 1PE
nigelclarke@broadhurstclarke.eclipse.co.uk
TEL: 0208 575 1782
Mob: 0771 876 7009