$filelocation$

Copyright Cousins & Cousins Architects.

No implied license exists. This drawing should not be used to calculate areas for the purposes of valuation. All dimensions be checked on site by the contractor and such dimensions to be their responsibility. Do not scale drawings.

All work must comply with relevant British Standards and Building Regulations requirements. Drawing errors and omissions to be reported to the architect.



0 m 0.5 1 m 3m

Planning

Rev	Date	Description

Project
34 Hampstead Lane

Project No
15001

Client
Paul Fishman

Date
June 2016

Scale
1:100@A3 - 1:50@A1

Drawing Title:
Existing East Elevation

Drawing No.
15001_051

Rev.

Drawn	Approved	Signed
GDG	BC	

cousins
cousins

Bedford House
125-133 Camden High Street
London NW1 7JR

info@cousinsandcousins.com
www.cousinsandcousins.com

$filelocation$

Copyright Cousins & Cousins Architects.

No implied license exists. This drawing should not be used to calculate areas for the purposes of valuation. All dimensions be checked on site by the contractor and such dimensions to be their responsibility. Do not scale drawings.

All work must comply with relevant British Standards and Building Regulations requirements. Drawing errors and omissions to be reported to the architect.



34 Hampstead Lane

0 m 0.5 1 m 3m

Planning

Rev	Date	Description

Project
34 Hampstead Lane

Project No
15001

Client
Paul Fishman

Date
June 2016

Scale
1:100@A3 - 1:50@A1

Drawing Title:
Existing South Elevation

Drawing No.	Rev.
15001_052	

Drawn	Approved	Signed
GDG	BC	

cousins
cousins

Bedford House
125-133 Camden High Street
London NW1 7JR

info@cousinsandcousins.com
www.cousinsandcousins.com

$filelocation$

Copyright Cousins & Cousins Architects.

No implied license exists. This drawing should not be used to calculate areas for the purposes of valuation. All dimensions be checked on site by the contractor and such dimensions to be their responsibility. Do not scale drawings.

All work must comply with relevant British Standards and Building Regulations requirements. Drawing errors and omissions to be reported to the architect.



0 m 0.5 1 m 3m

Planning

Rev	Date	Description

Project
34 Hampstead Lane

Project No
15001

Client
Paul Fishman

Date
June 2016

Scale
1:100@A3 - 1:50@A1

Drawing Title:
Existing West Elevation

Drawing No.	Rev.
15001_053	

Drawn	Approved	Signed
GDG	BC	

cousins
cousins

Bedford House
125-133 Camden High Street
London NW1 7JR

info@cousinsandcousins.com
www.cousinsandcousins.com

$filelocation$



Copyright Cousins & Cousins Architects.

No implied license exists. This drawing should not be used to calculate areas for the purposes of valuation. All dimensions be checked on site by the contractor and such dimensions to be their responsibility. Do not scale drawings.

All work must comply with relevant British Standards and Building Regulations requirements. Drawing errors and omissions to be reported to the architect.

0 m 0.5 1 m 3m

Planning

Rev	Date	Description

Project
34 Hampstead Lane

Project No
15001

Client
Paul Fishman

Date
June 2016

Scale
1:100@A3 - 1:50@A1

Drawing Title:
Existing North Elevation

Drawing No.
15001_054

Rev.

Drawn	Approved	Signed
GDG	BC	

cousins
cousins

Bedford House
125-133 Camden High Street
London NW1 7JR

info@cousinsandcousins.com
www.cousinsandcousins.com

$filelocation$

Copyright Cousins & Cousins Architects.

No implied license exists. This drawing should not be used to calculate areas for the purposes of valuation. All dimensions be checked on site by the contractor and such dimensions to be their responsibility. Do not scale drawings.

All work must comply with relevant British Standards and Building Regulations requirements. Drawing errors and omissions to be reported to the architect.

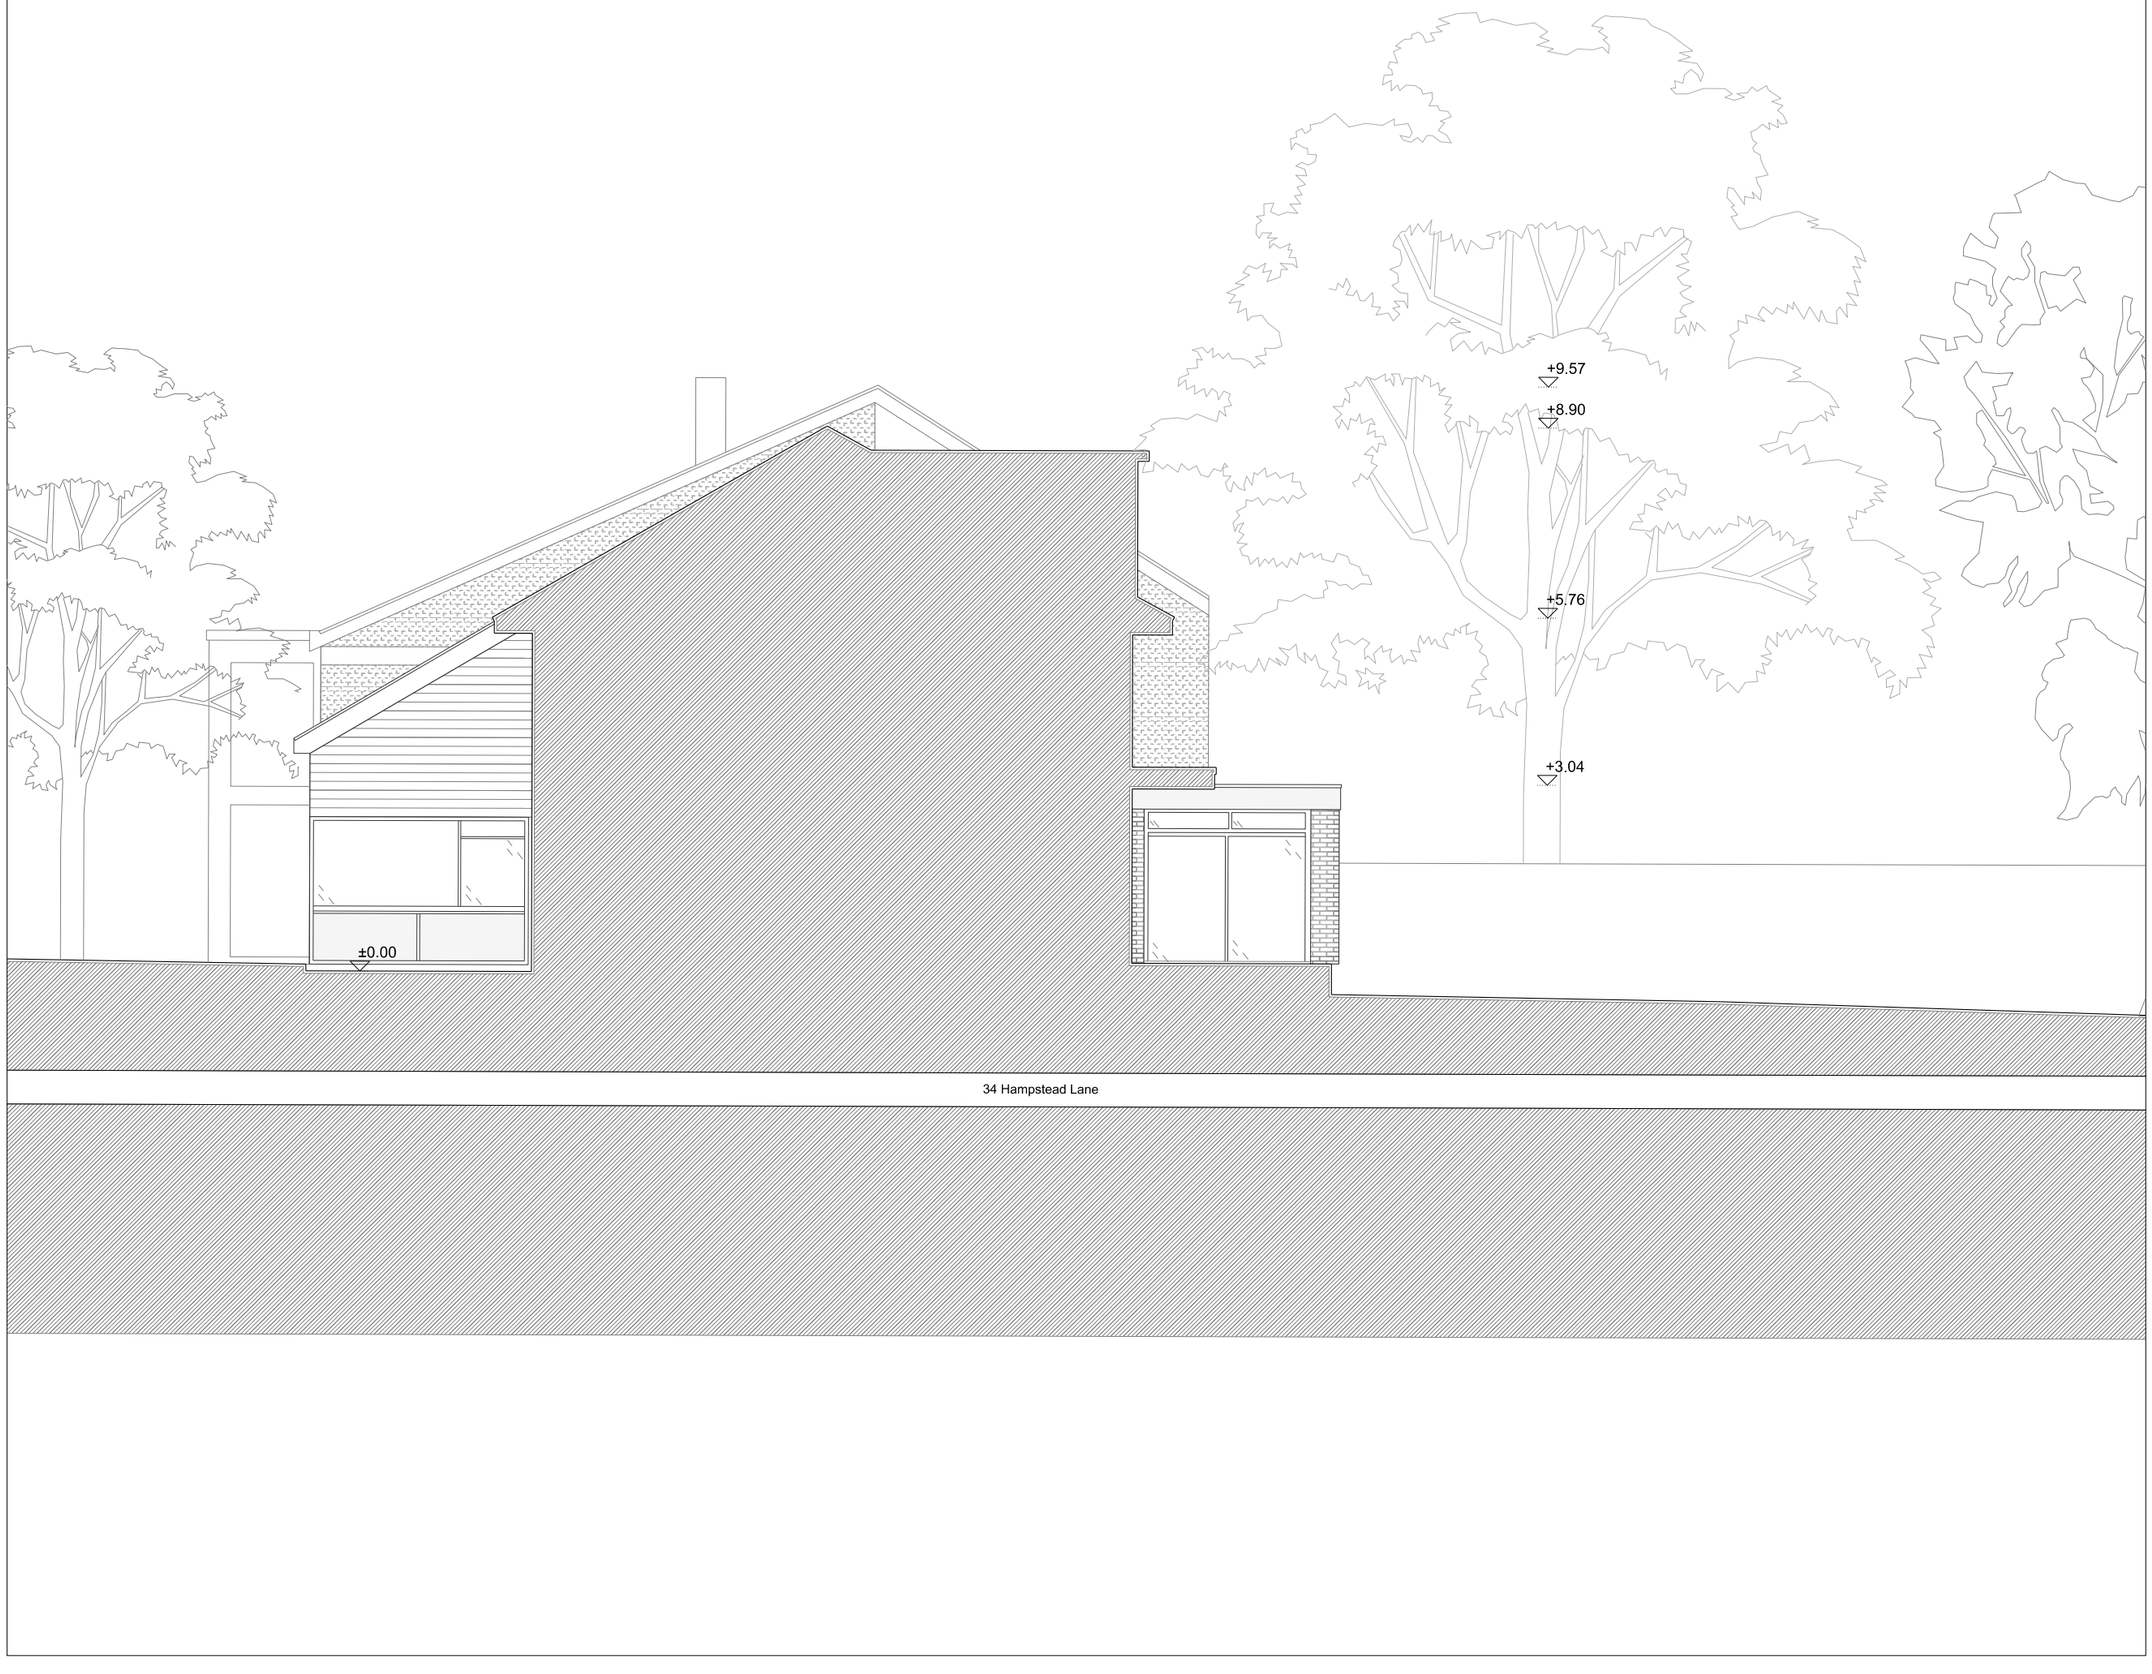

0 m 0.5 1 m 3m

Planning

Rev	Date	Description

Project
34 Hampstead Lane

Project No
15001

Client
Paul Fishman

Date
June 2016

Scale
1:100@A3 - 1:50@A1

Drawing Title:
Existing Section AA

Drawing No.	Rev.
15001_055	

Drawn	Approved	Signed
GDG	BC	

cousins
cousins

Bedford House
125-133 Camden High Street
London NW1 7JR

info@cousinsandcousins.com
www.cousinsandcousins.com

$filelocation$

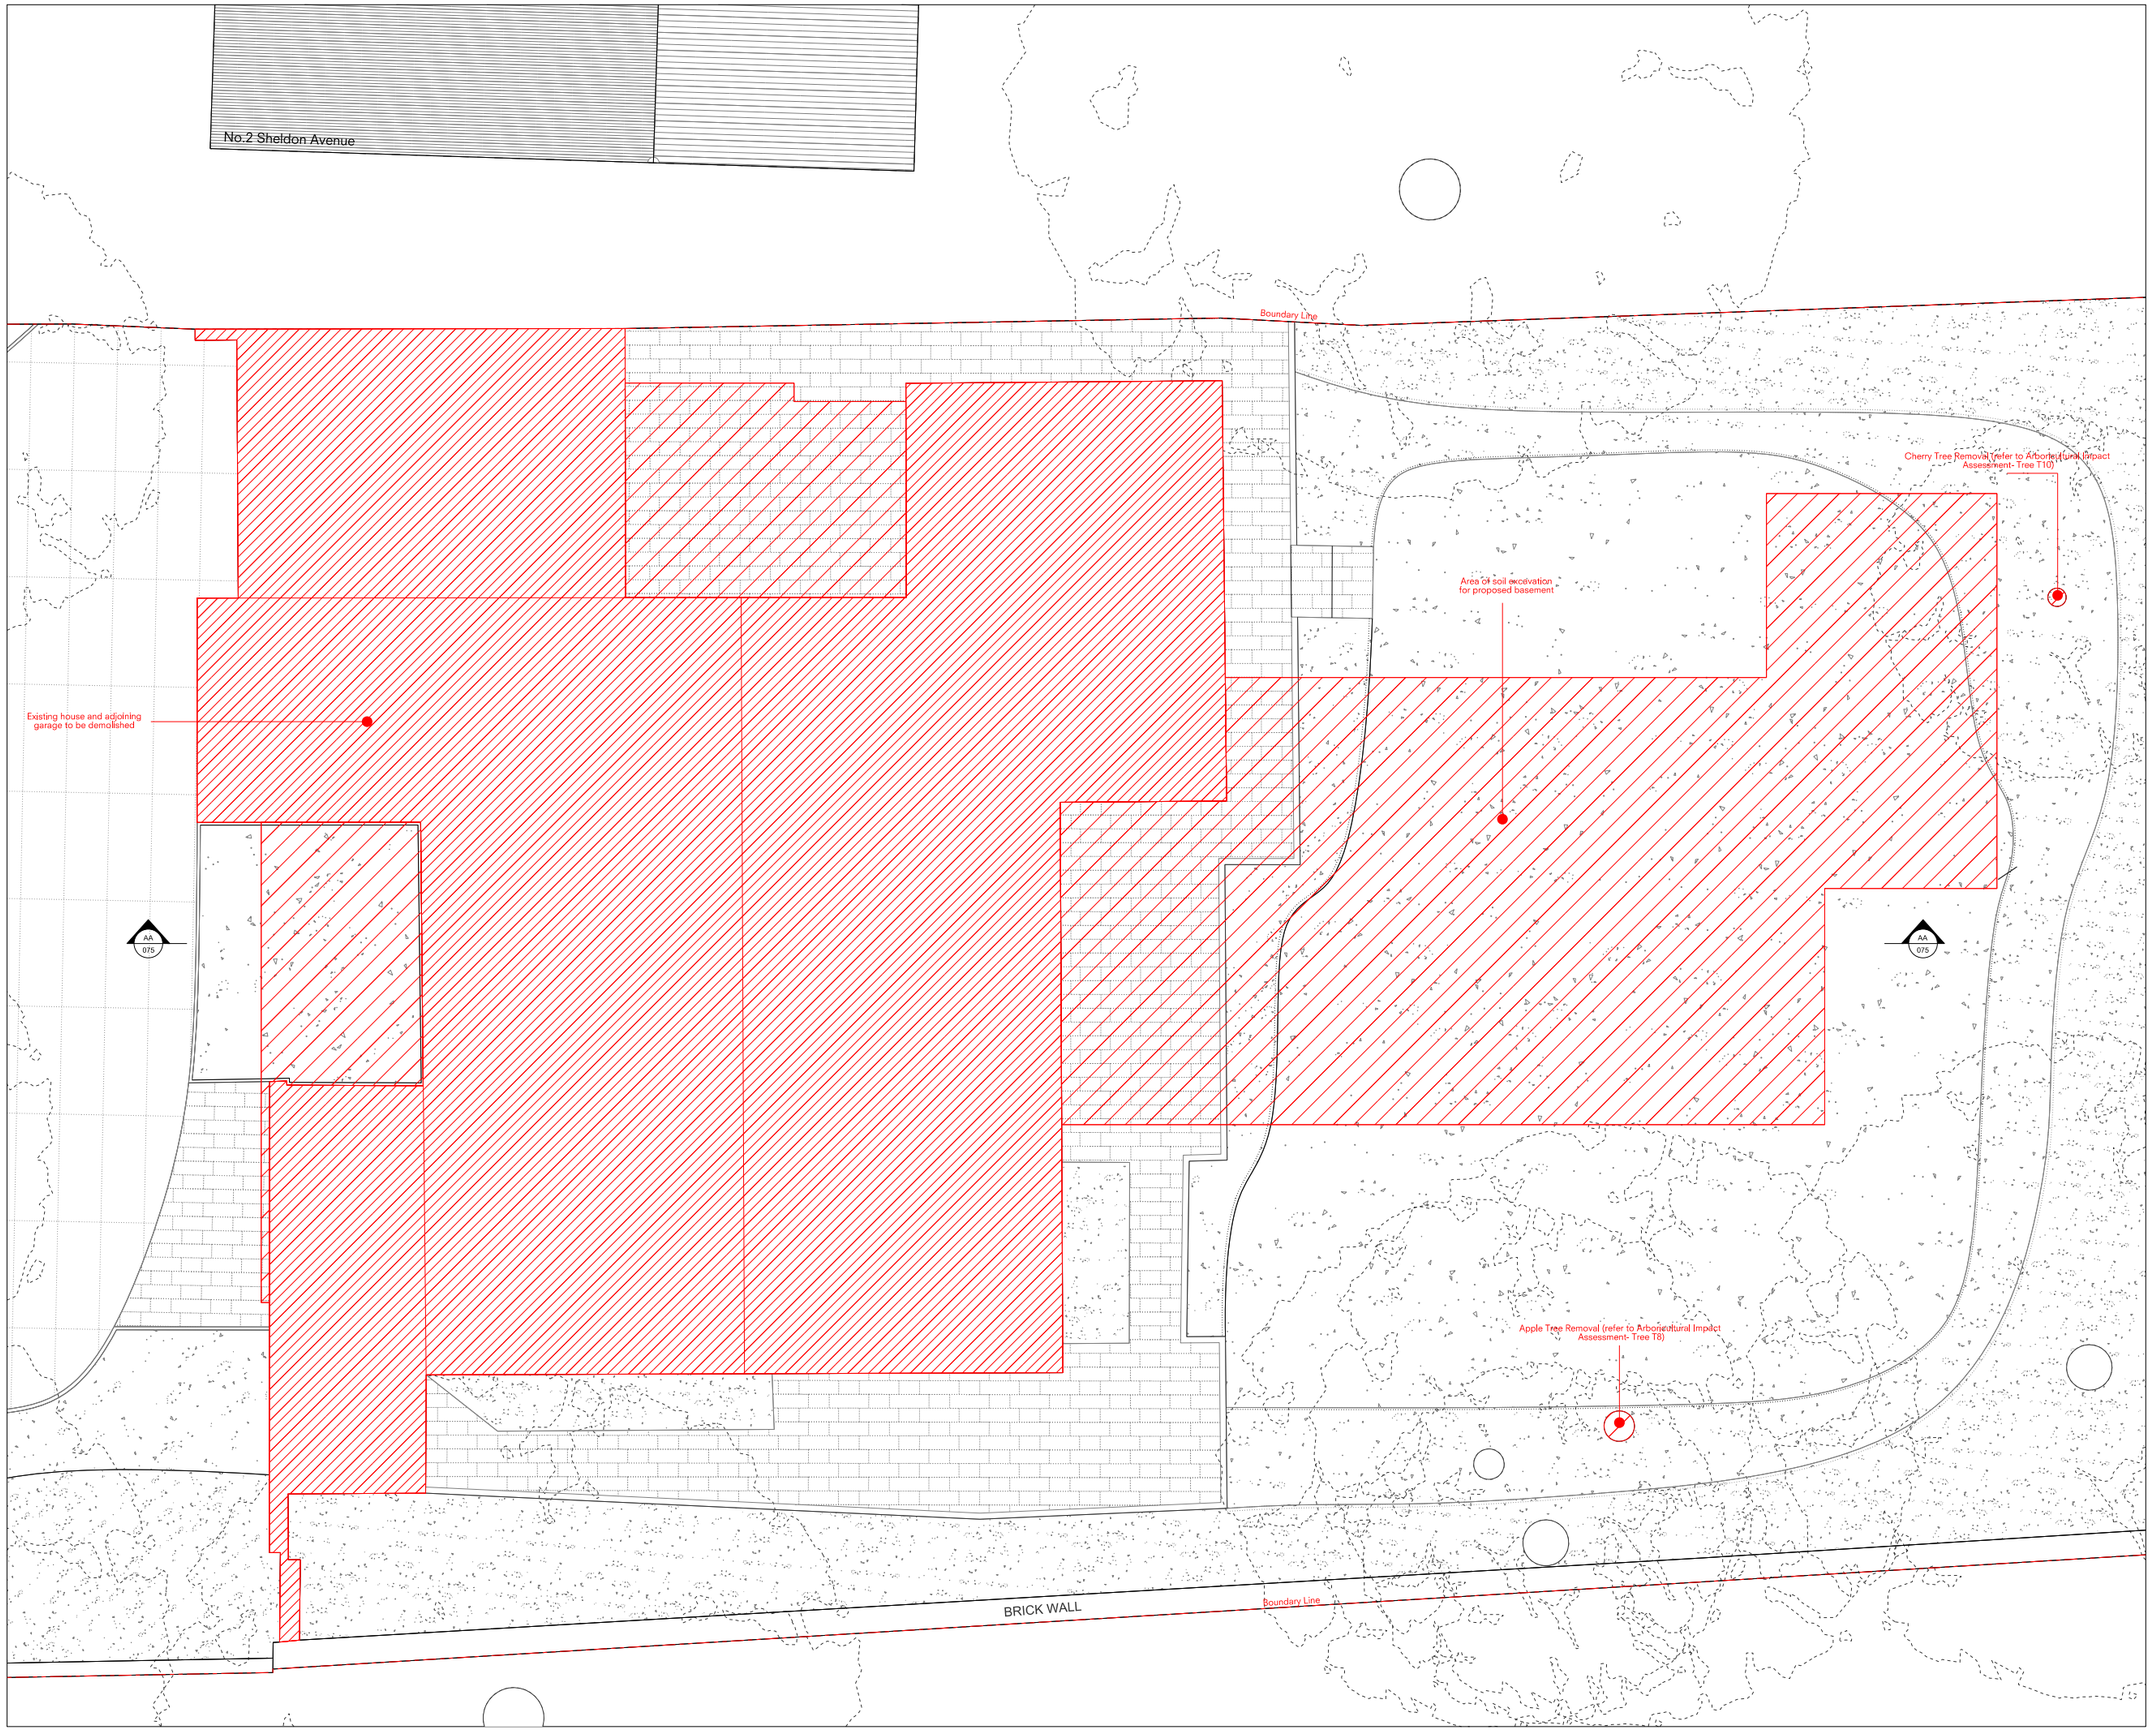

Copyright Cousins & Cousins Architects.

No implied license exists. This drawing should not be used to calculate areas for the purposes of valuation. All dimensions be checked on site by the contractor and such dimensions to be their responsibility. Do not scale drawings.

All work must comply with relevant British Standards and Building Regulations requirements. Drawing errors and omissions to be reported to the architect.

0 m 0.5 1 m 3m

KEY

Demolition

Area of excavation

Planning

Rev	Date	Description

Project: 34 Hampstead Lane

Project No: 15001

Client: Paul Fishman

Date: June 2016

Scale: 1:100@A3 - 1:50@A1

Drawing Title: Demolition Roof Plan

Drawing No.: 15001_070 Rev.

Drawn	Approved	Signed
GDG	BC	

cousins cousins

Bedford House
125-133 Camden High Street
London NW1 7JR

info@cousinsandcousins.com
www.cousinsandcousins.com