

Shopfront Elevation As Proposed | Scale 1:25 @ A1

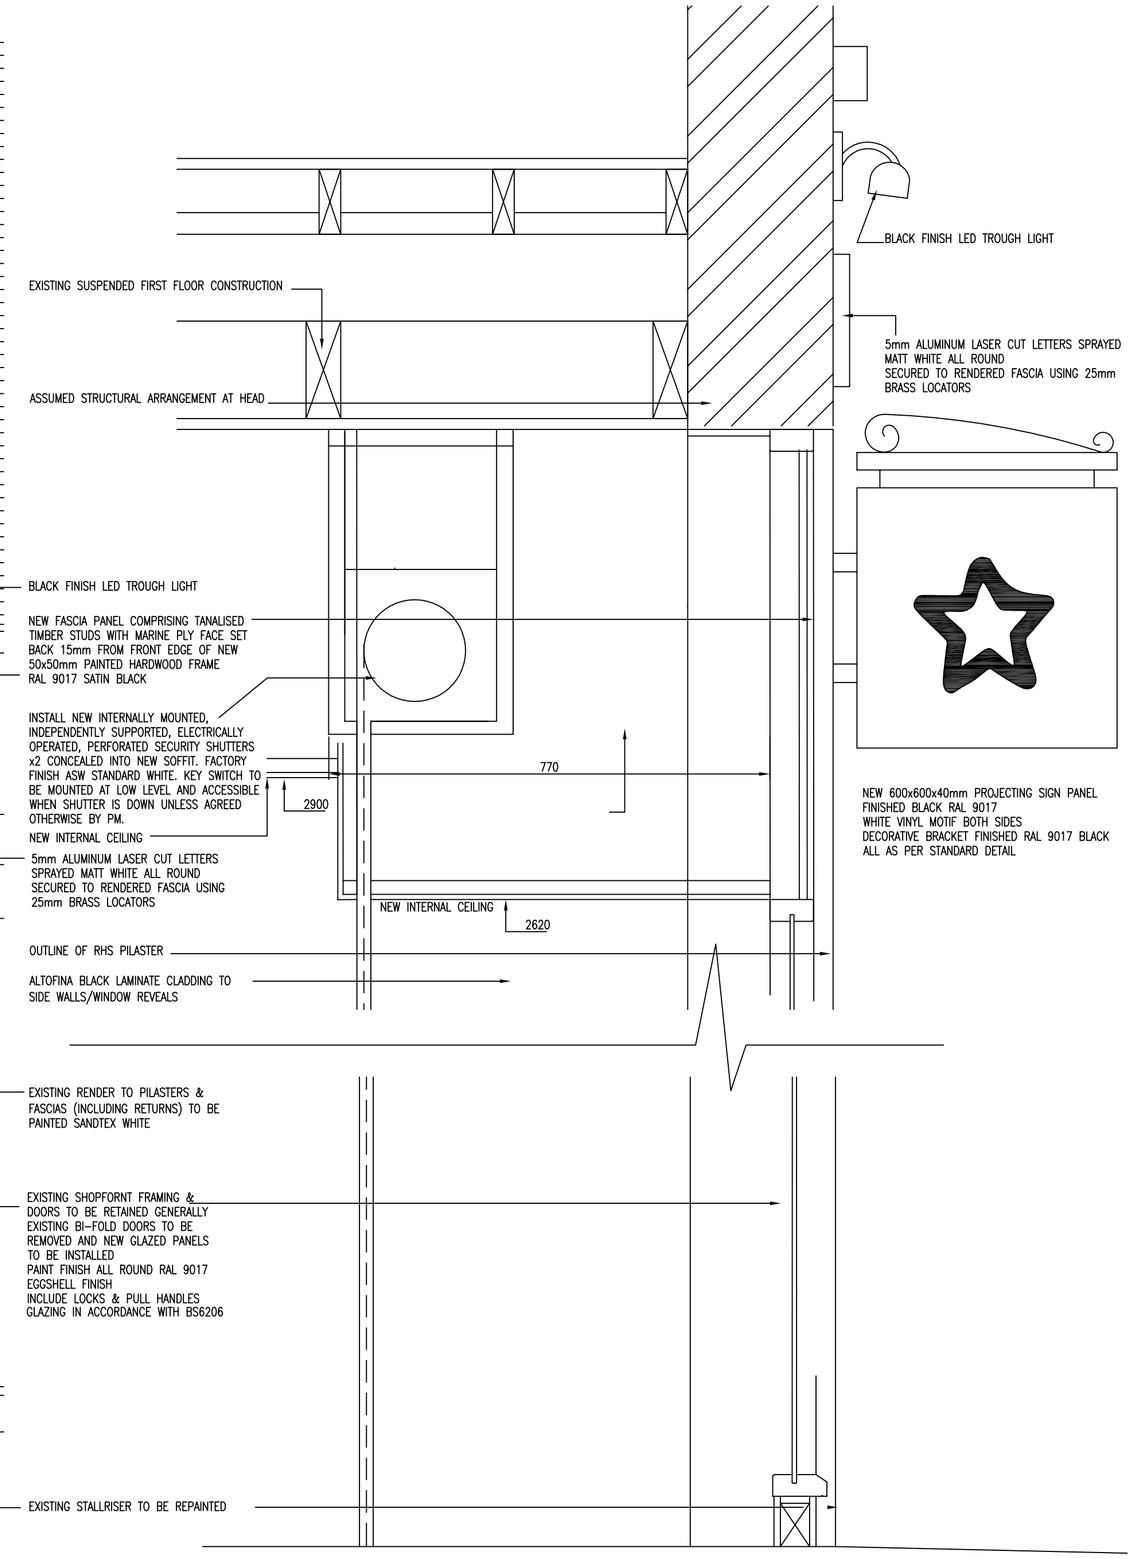

Shopfront Section As Proposed | Scale 1:10 @ A1



Shopfront Elevation As Existing | Scale 1:50 @ A1







REV E: 190816 SM
1. SHOPFRONT DESIGN CONFIRMATION

REFER TO OTHER DRAWINGS FOR REVISION HISTORY

Rev	Date	Details

adt@adesigntime.com
www.designtime.uk.com

designtime

Tel: +44 (0)845 023 0245

3A Callis Landing
36-38 The Calls
Leeds LS2 7EW

Project

SUPERDRUG CROUCH END
24 THE BROADWAY

Drawing Title

Shopfront Details

L3

Drawn by	Date
HC	APRIL 16
Drawing Number	**Revision**
6115-08	E
Scale	**Paper Size**
AS SHOWN	A1