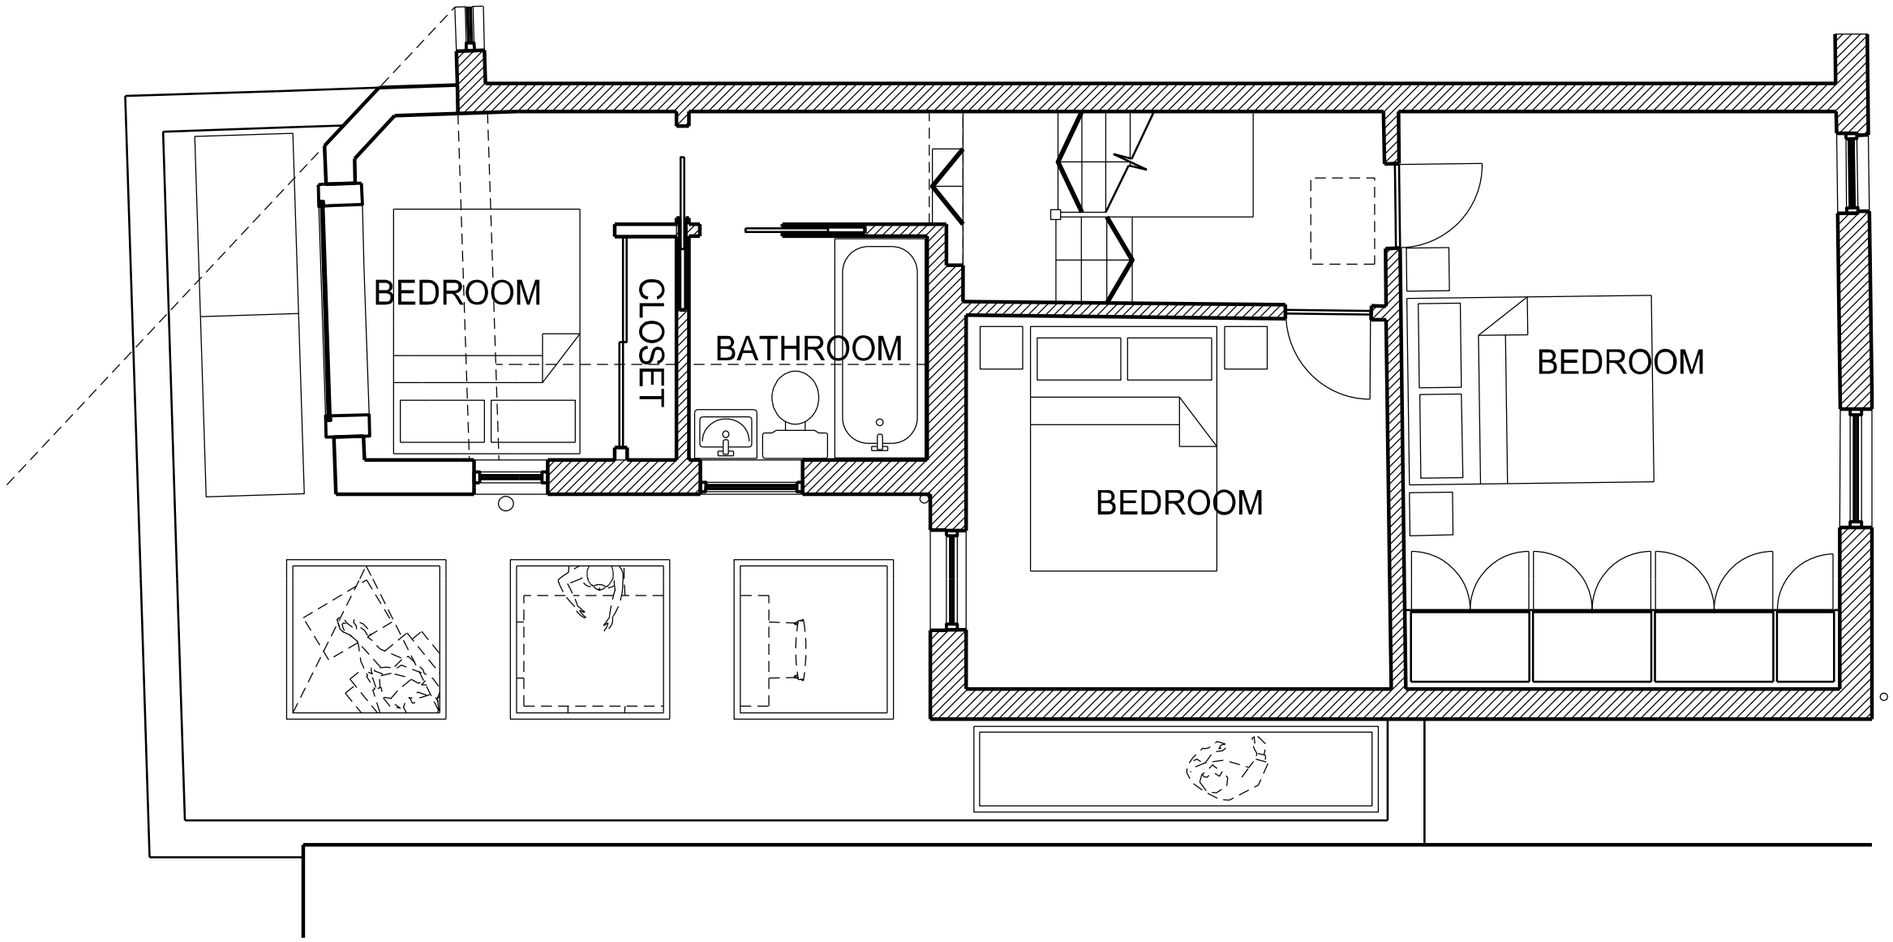


SCALE
0 0.5 1.0 Metre

NOTES

GAZEY ARCHITECTS SHALL HAVE NO RESPONSIBILITY FOR ANY USE MADE OF THIS DOCUMENT OTHER THAN FOR THAT WHICH IT WAS PREPARED AND ISSUED.

ALL DIMENSIONS SHOULD BE CHECKED ON SITE.

DO NOT SCALE FROM THIS DRAWING.

ANY DRAWING ERRORS OR DIVERGENCIES SHOULD BE BROUGHT TO THE ATTENTION OF GAZEY ARCHITECTS AT THE ADDRESS SHOWN.

© Gazey Architects (UK). All rights reserved. 2013

REVISION / DESCRIPTION		DRAWN	CHECKED	DATE
-	Issue for Client Review	GG	-	13.05.16
A	Issue for Client Review	GG	-	31.05.16
B	Application for Planning Consent	GG	-	20.06.16
C	Amended Application for Planning Consent	GG	-	30.08.16

Gazey Architects

196 Stapleton Hall Road
Haringey
London N4 4QL
United Kingdom
T +44 (0)79 7314 5359

PROJECT TITLE
Dorset Road, Haringey
Adaptation / Extension

DRAWING TITLE
First Floor Level
Proposed Layout

SCALE
1:50 @ A3

DATE
12.05.16

PROJECT NUMBER
P03_2016

DRAWING NUMBER
(00)AP002

REVISION
C