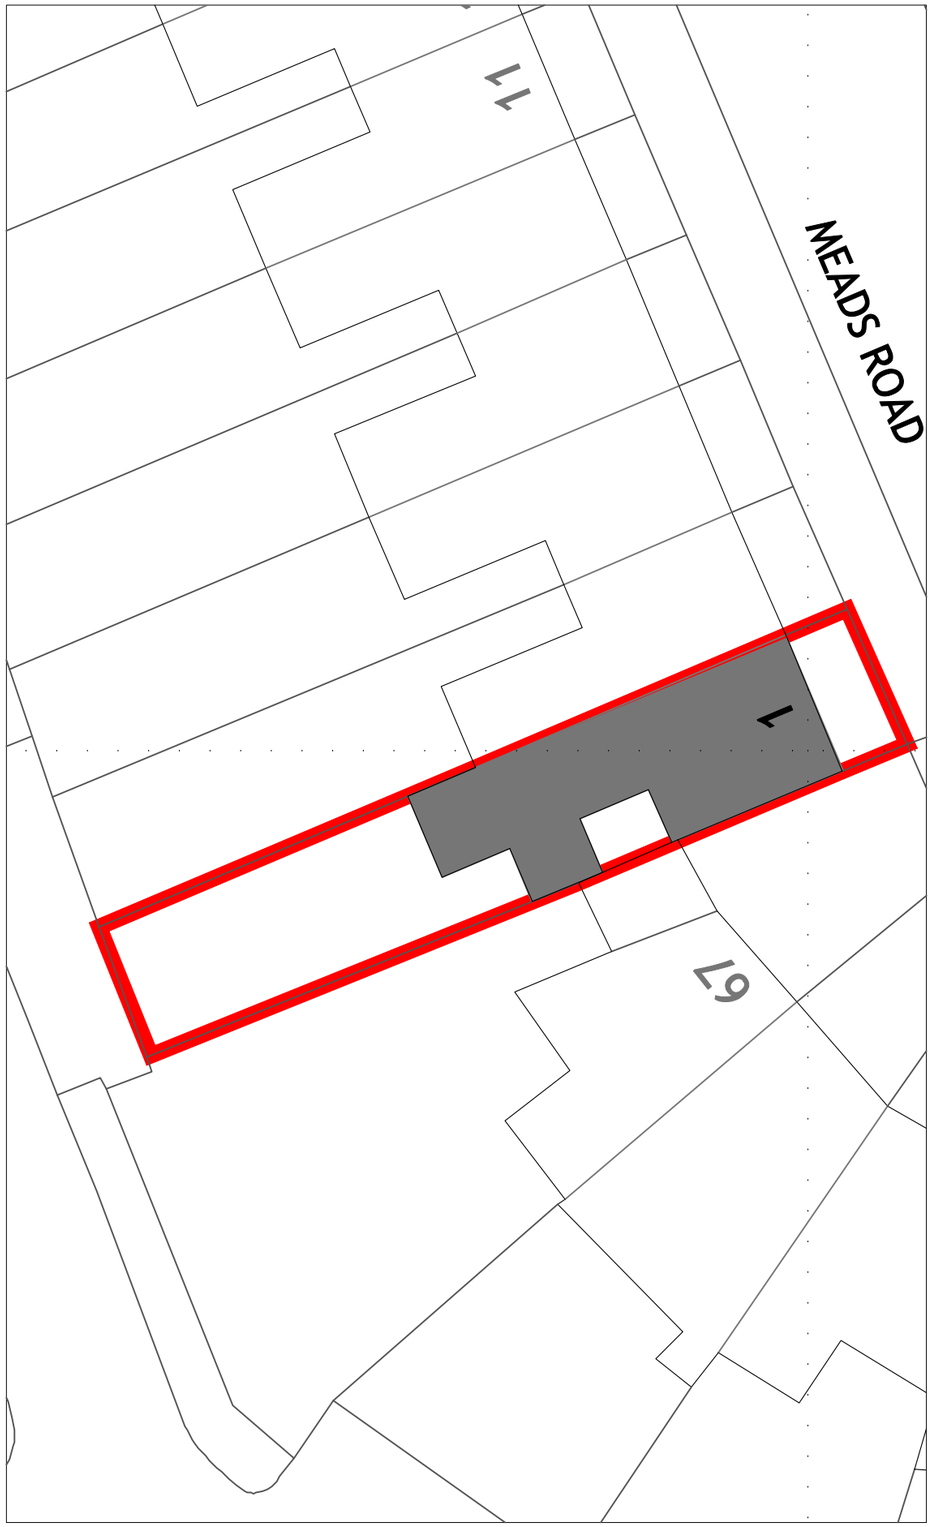

BLOCK PLAN - as existing

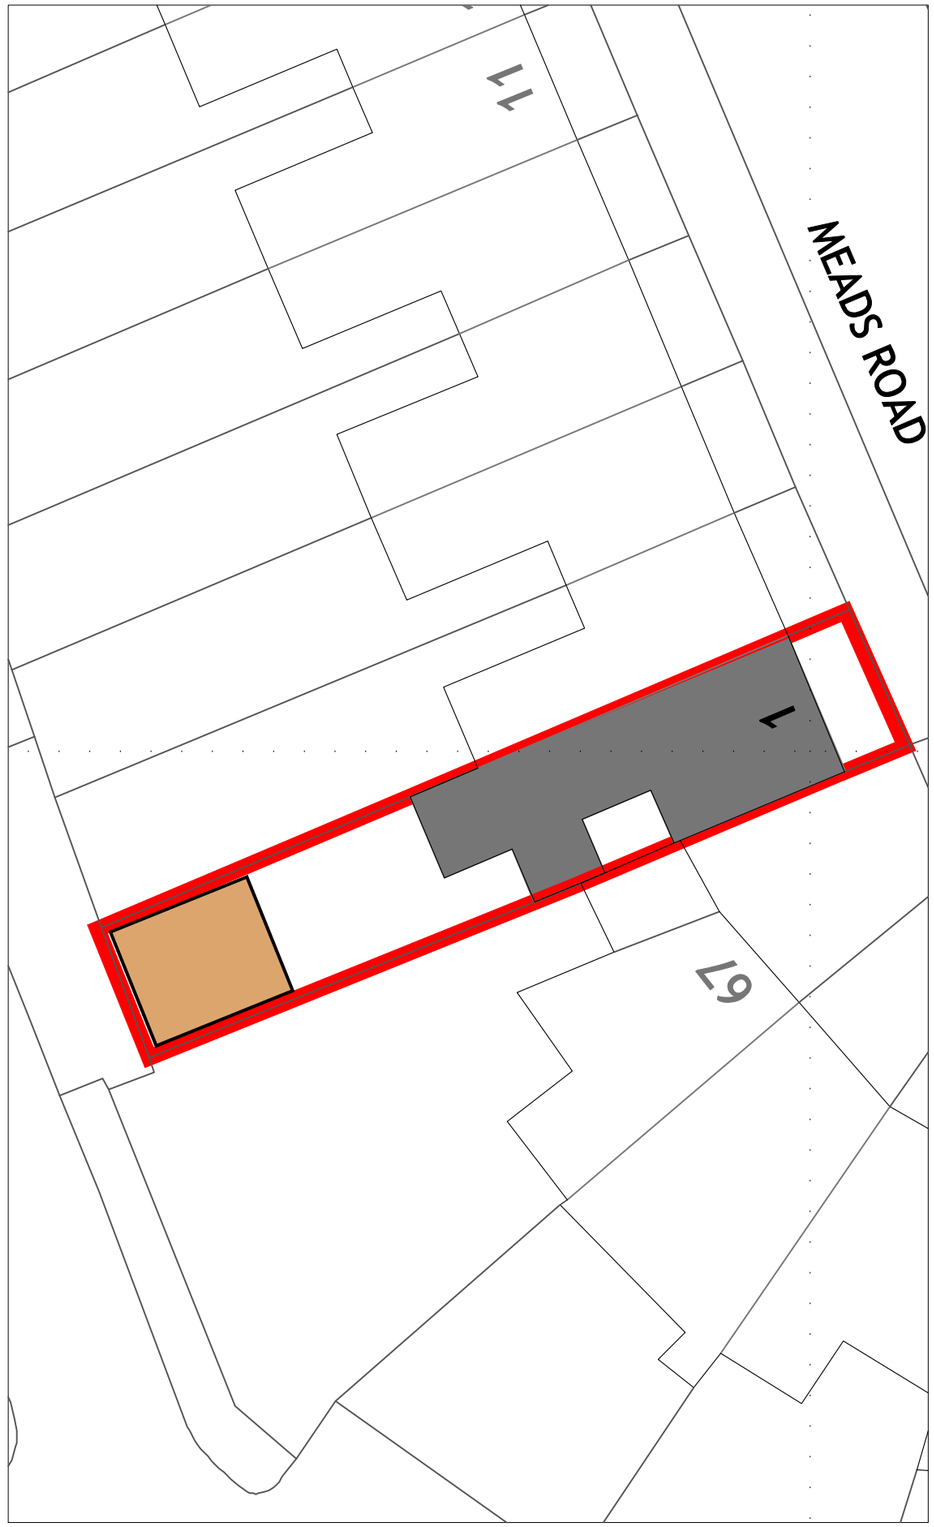

BLOCK PLAN - as proposed

north

site boundaries

outbuilding

existing building

A OUTBUILDING RESIZED 06.2016

planning

project
1 MEADS ROAD
WOOD GREEN N22 6RN

drawing title
BLOCK PLAN - OUTBUILDING

G D ARCHITECTS
41 HARTLAND WAY CROYDON CR0 8RJ
TEL: 020 8405 9782 FAX: 0871 714 6410
E: studio@gd-architects.com

Scale	Project no.	
1:250 AT A3	1338	
	Drawing number	
Date / By	1338_P03	Rev
JUN '16 / GD	CAD filename	A
	GA DWGS\ 01338	© gdarchitects