

S I T E LOCATION PLAN

Scale 1:1250

Adjoining neighbours requiring consultation as part of the Prior Approval application

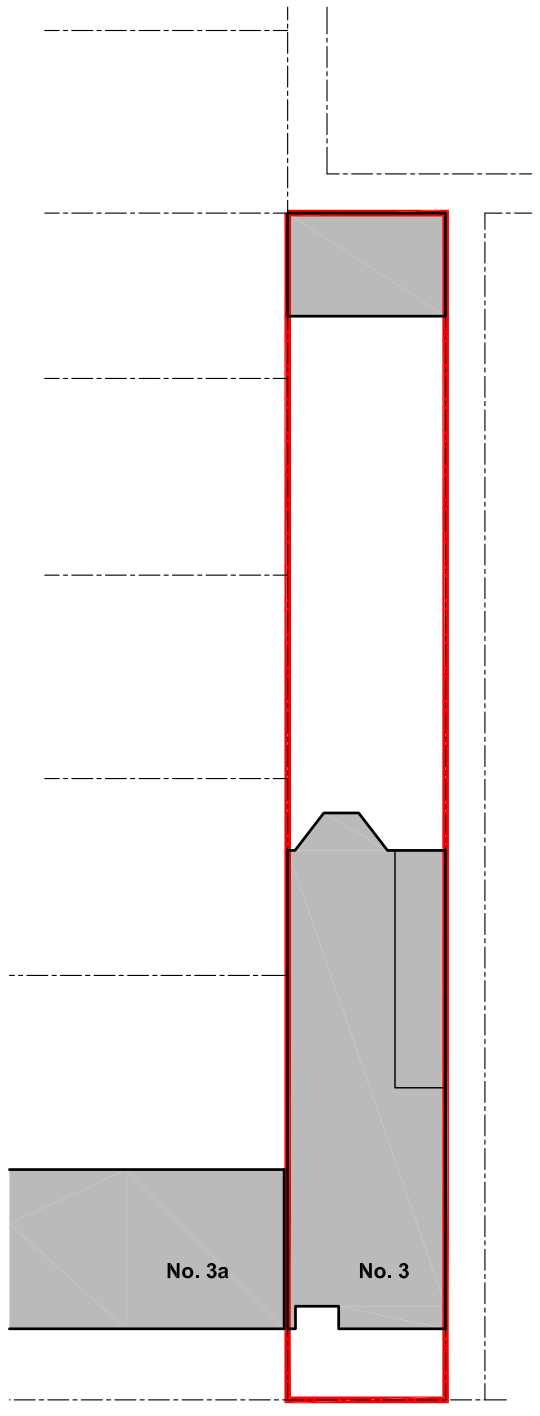

B L O C K PLAN

(as existing)

Hatch denoting proposed size and location of new single storey rear extension to be a maximum 6m deep from original rear wall with eaves height of 3m and a maximum roof height of 4m

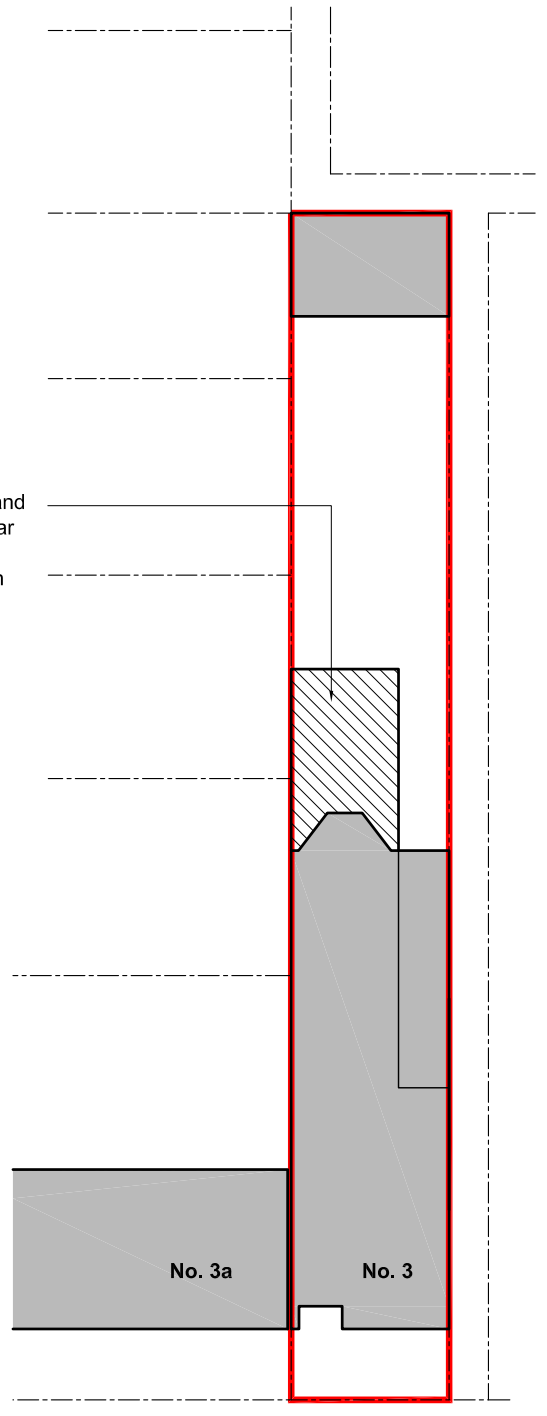

B L O C K PLAN

(as proposed)

- Although this document is printed to scale, deformations may occur during the drafting and printing of the plan. All dimensions and information on the document must therefore be checked on site for accuracy and approved with the Building Inspector prior to commencement of works. Any discrepancies to be reported to Design Studio E1-7 immediately.
- This document is produced for negotiations with relevant local authorities for approvals under the Building Act and Town and Country Planning Acts only. All information is subject to approval under the Building Act and the Town and Country Planning Acts.

© This drawing is copyright and is not to be reproduced without the written permission of Design Studio E1-7

CLIENT/SITE

Mr Z X Chen
3 Rusper Rd, Wood Green, London
N22 6QY

DETAILS
Existing & Proposed Blocks Plans & Site Location Plan

FILE NUMBER	DRAWING No.	REVISION
16-132	16-132-PA-01	.

Scale: 1:250 1:1250 @ A3 — DATE 15.06.2016

	REVISIONS	CHK	DATE
G	.		.
F	.		.
E	.		.
D	.		.
C	.		.
B	.		.
A	.		.

DESIGN STUDIO E1-7
ARCHITECTURE & INTERIOR DESIGNS
Forest House, 8 Gainsborough Rd, London E11 1HT
Tel : 0208 556 9898 Mobile : 07890 231 949
Email : info@studioe17.com Web :www.studioe17.com