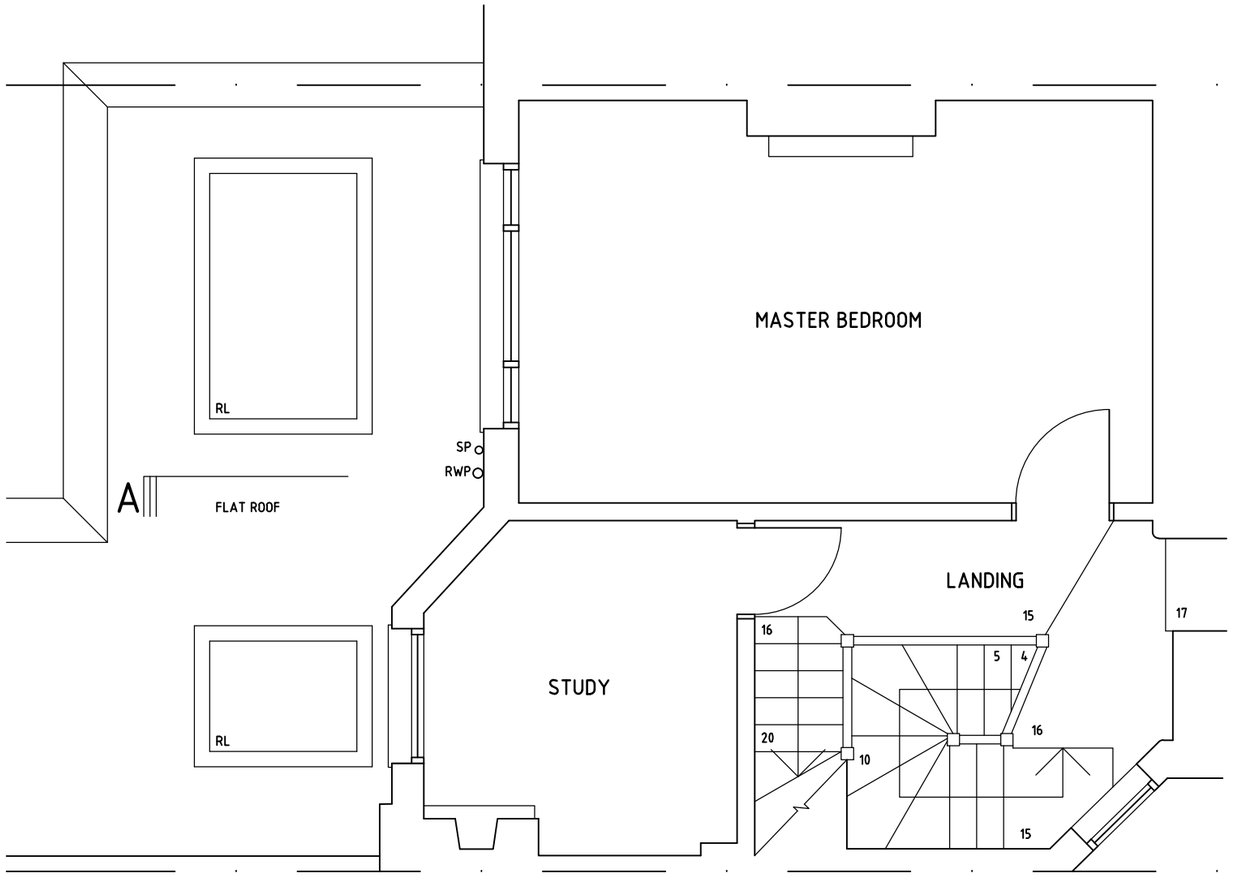

EXISTING FIRST FLOOR PART PLAN

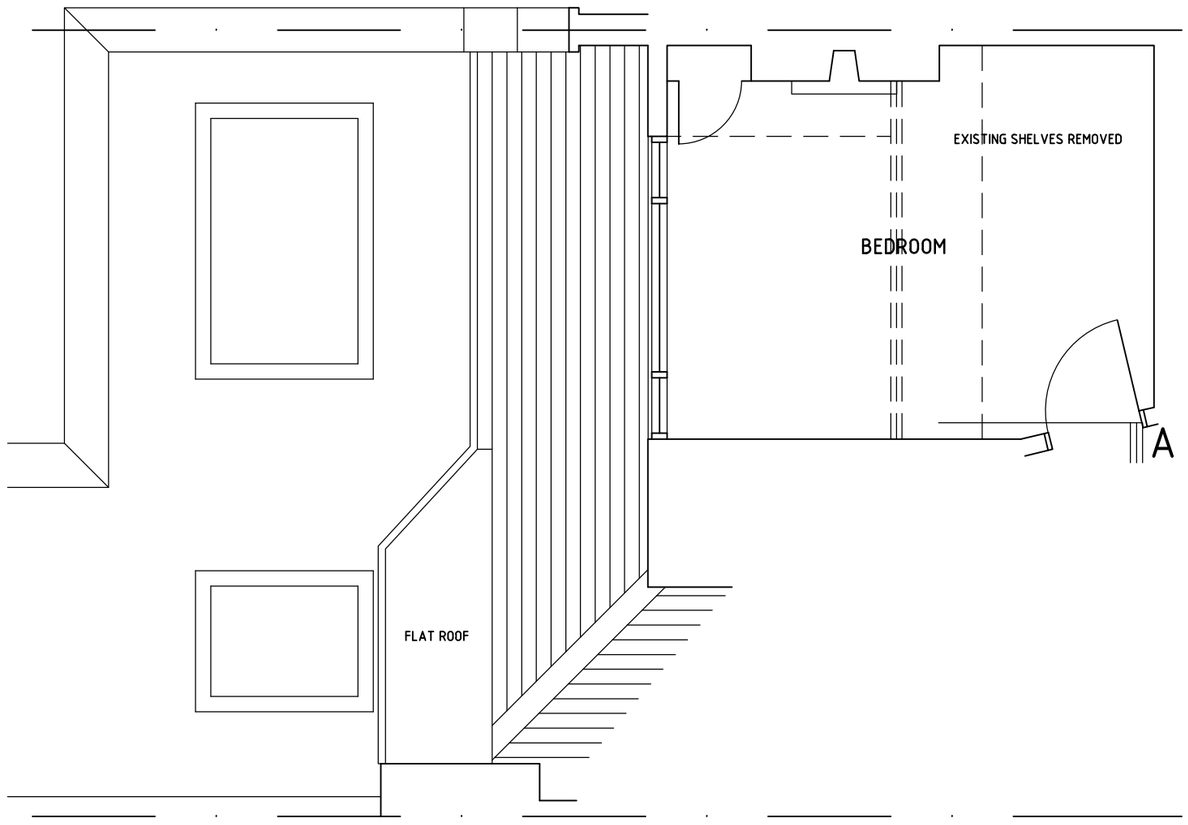

EXISTING SECOND FLOOR PART PLAN

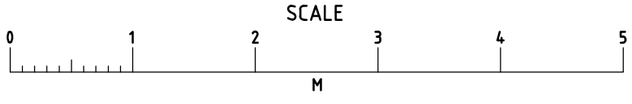

T G N ARCHITECTS LTD.
21 COLDFALL AVENUE MUSWELL HILL LONDON N10 1HS
T - 020 7428 7778 E - NickTimson@TGNArch.co.uk

CONTRACT 18 LINDEN ROAD, N10	SCALE 1:50	DRAWN BY NRLT	AMENDMENTS	DRAWING No.
DRAWING EXISTING 1st & 2nd FL. PART PLAN	DATE 04-15	CHECKED	A B C	1508 | S | 2