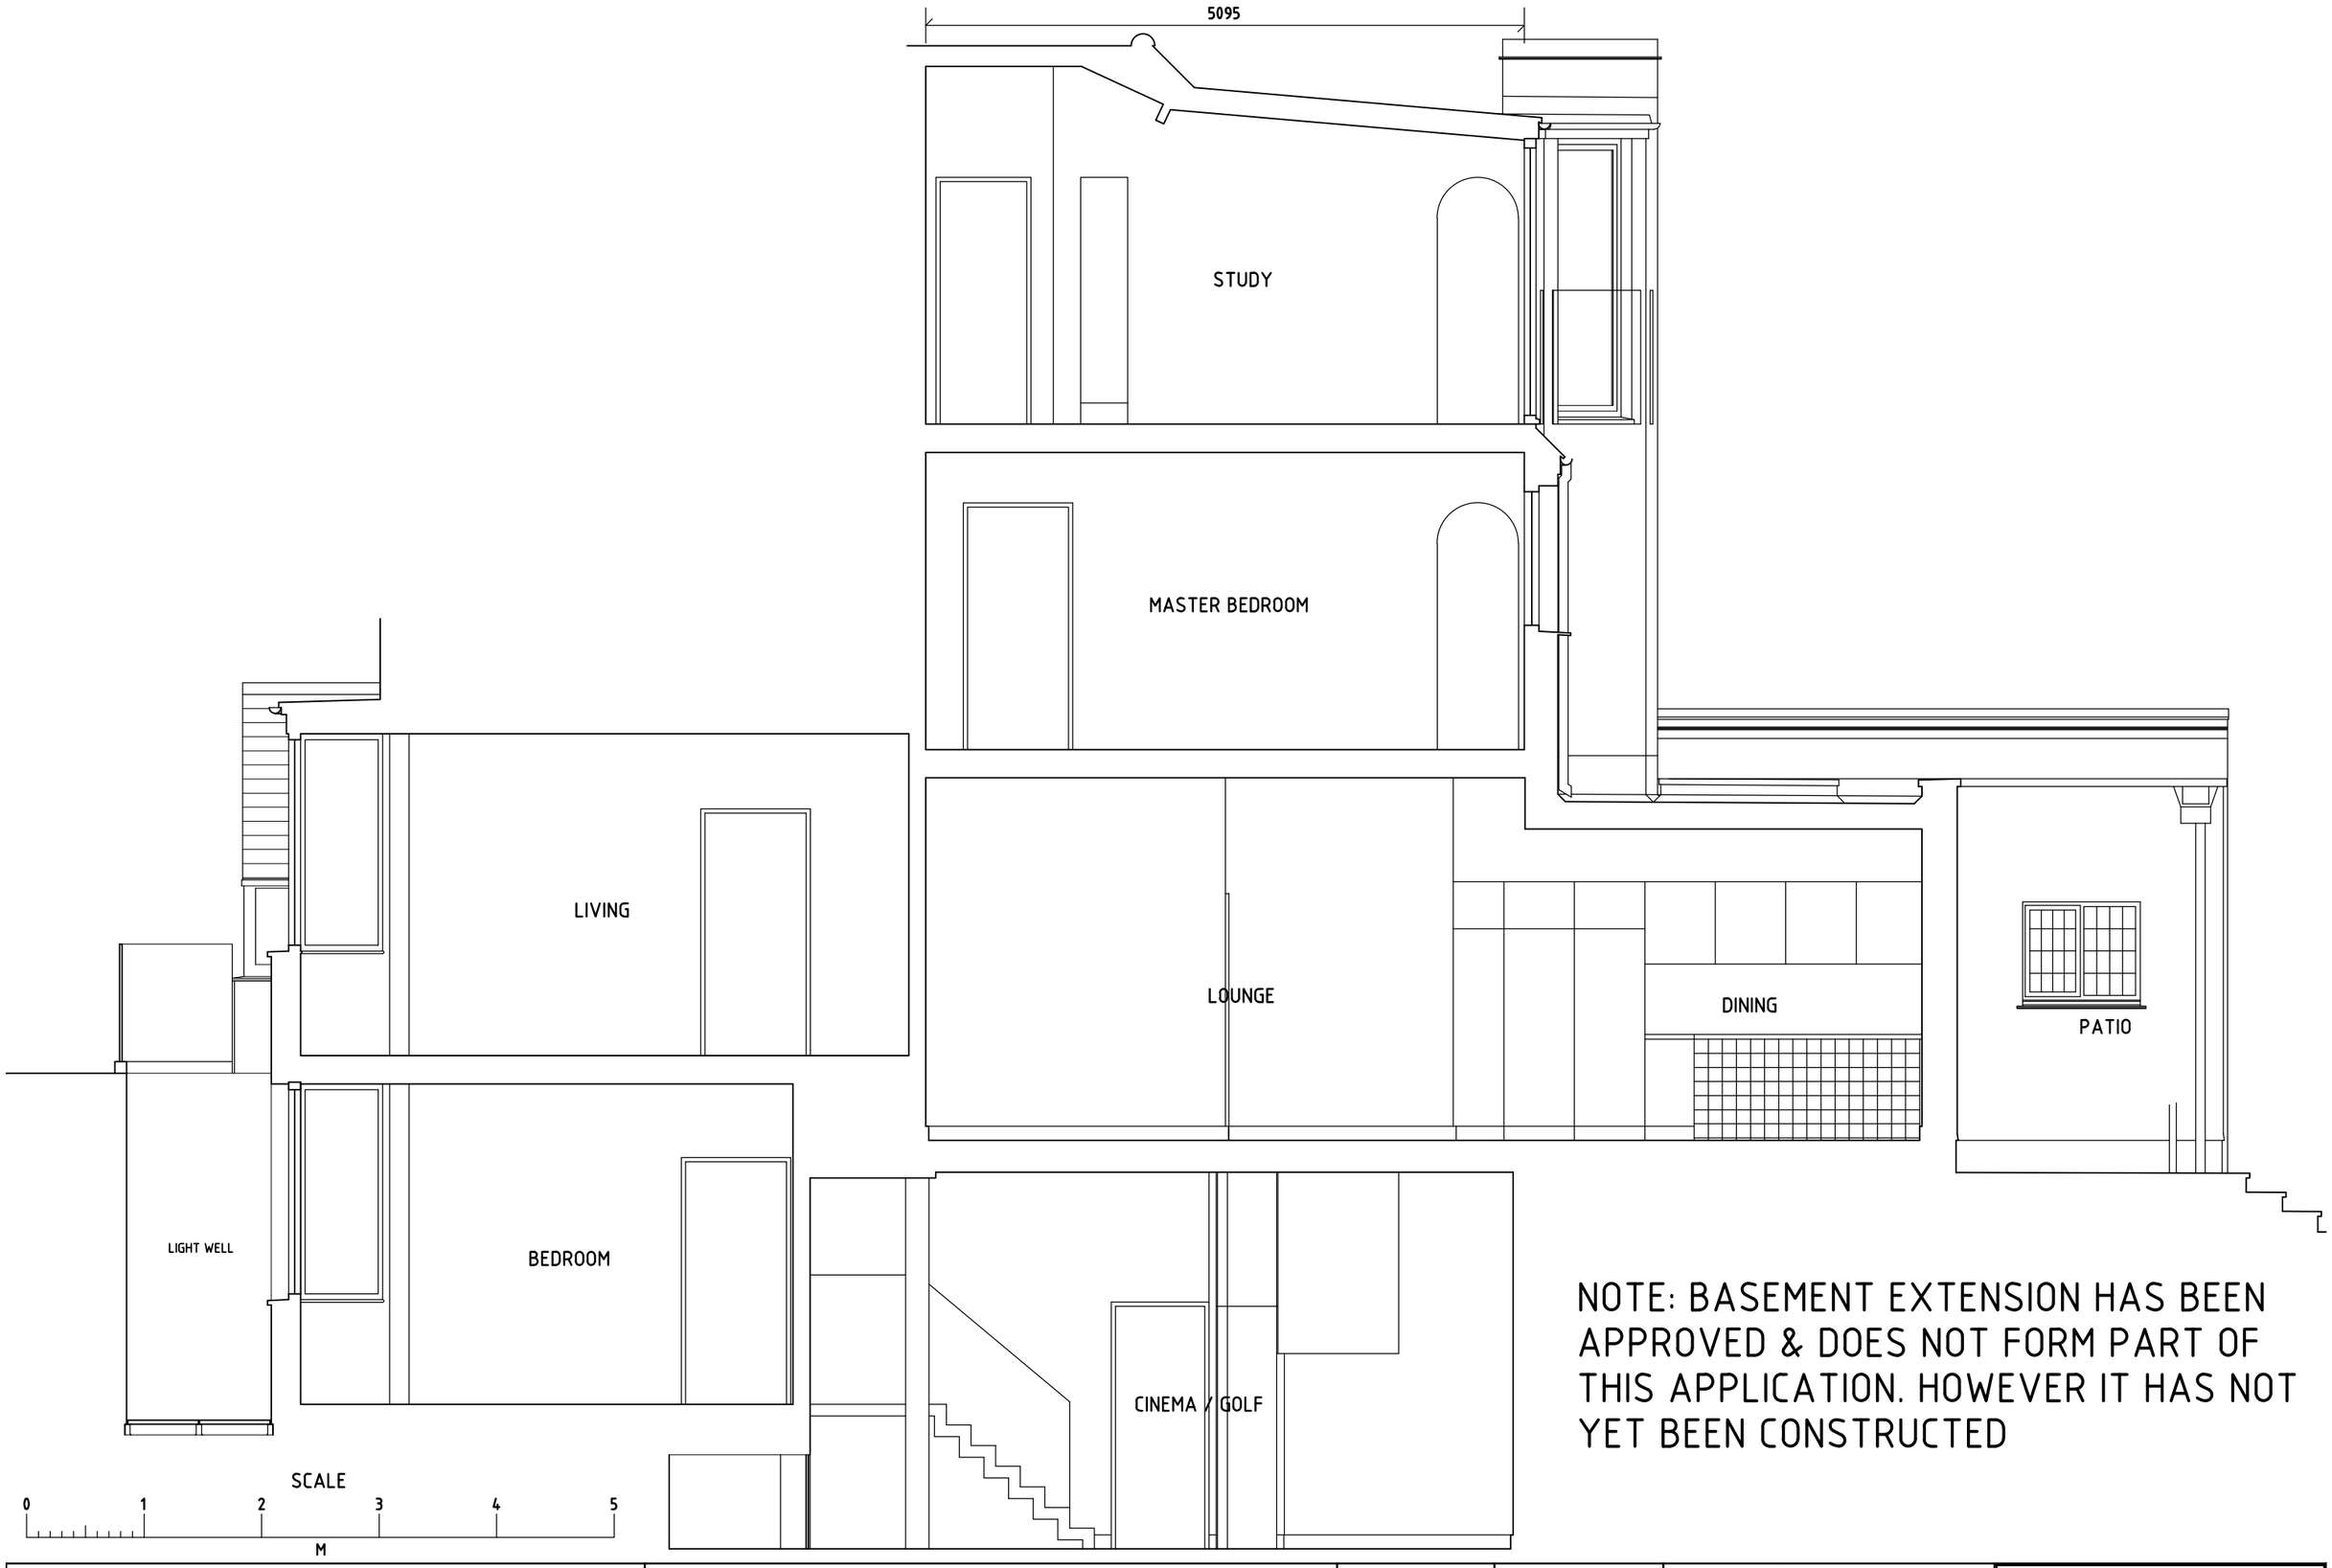

NOTE: BASEMENT EXTENSION HAS BEEN APPROVED & DOES NOT FORM PART OF THIS APPLICATION. HOWEVER IT HAS NOT YET BEEN CONSTRUCTED

T G N ARCHITECTS LTD.
21 COLDFALL AVENUE MUSWELL HILL LONDON N10 1HS
T - 020 7428 7778 E - NickTimson@TGNArch.co.uk

CONTRACT 18 LINDEN ROAD, N10

DRAWING PROPOSED SECTION AA

SCALE 1:50

DATE 04-15

DRAWN BY NRLT

CHECKED

AMENDMENTS
A DIMENSION ADDED 06-16 NRLT
B
C

DRAWING No. 1508 | P | 4.1 A