
SITE LOCATION PLAN

2 / 2a Poynton Road, London N17 9SL

OS 00

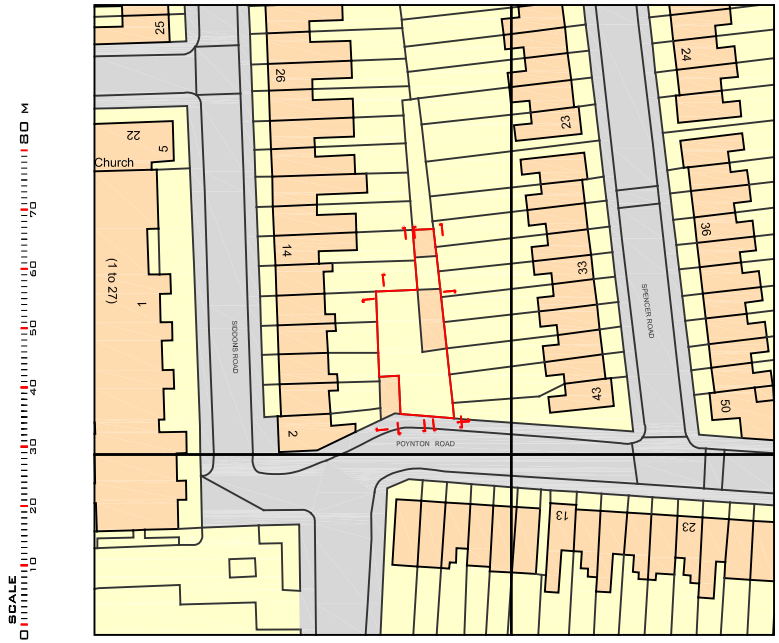

Site 262 sq m

SCALE
0 10 20 30 40 50 60 70 80 M

Notes :

This drawing is intended as an initial appraisal of the site only.
Do not use for the purposes of valuation.
This drawing has been produced using OS information only and is subject to a full measured survey, detailed site inspection and is subject to planning.

No dimensions to be scaled from this drawing. All building work must comply with relevant British Standards and Building Regulations All dimensions to be checked on site prior to the commencement of works and any discrepancies or omissions refered to the Architect / Engineer / Contractor

The ownership of copyright of this drawing remains the property of Studio:08 architecture + planning ltd in accordance with the Copyright Design + Patents Act 1988.

Reproduction of this drawing or its content, wholly or in part by a 3rd party is prohibited without written approval. No implied licence exists.

NB: If a hard copy of this drawing is to be printed or copied at a remote source by a 3rd party it could result in minor distortions in the original scale. It is advised to verifiy the original scale has been reproduced accurately by checking the visual scales on the drawing.

Rev	Detail	Date

Drawing No. : 1877.OS.00

Revision :

Scale : 1:1250 @ A4

Date : 30.06.14

Project Title:
Site at
2 / 2a Poynton Road
London N17 9SL

Drawing Title :
Site Location Plan

OS 00

Studio:08 architecture + planning ltd
Crows Nest
266 Stamford Hill
London N16 6TU

t:+44(0)20 8886 3646
e : planning@studio8-architects.com
SKYPE: studio-08

SCALE : 1:1000@A4

©2011 studio:08 architecture + planning ltd

studio : 08
architecture + planning