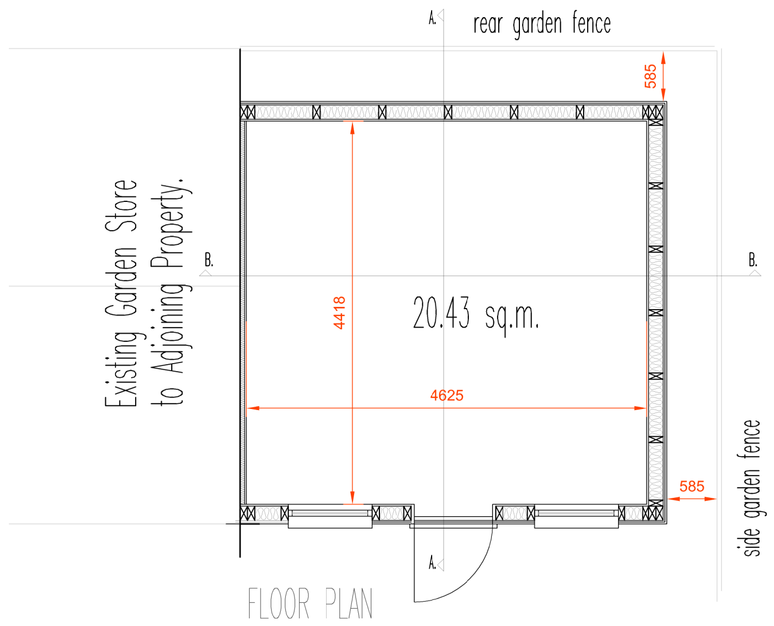

FLOOR PLAN

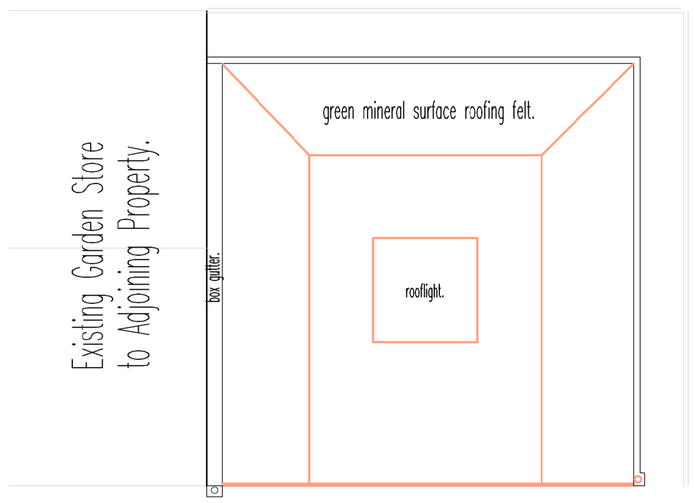

ROOF PLAN

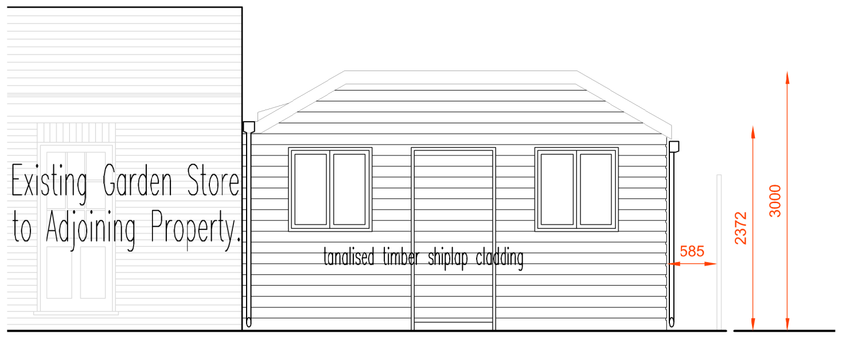

FRONT ELEVATION

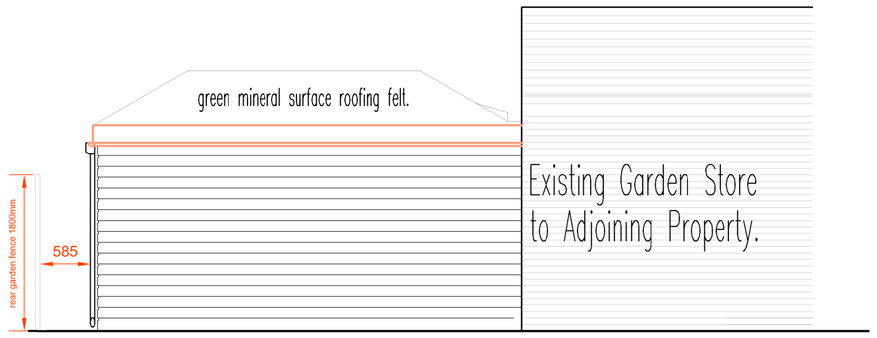

REAR ELEVATION

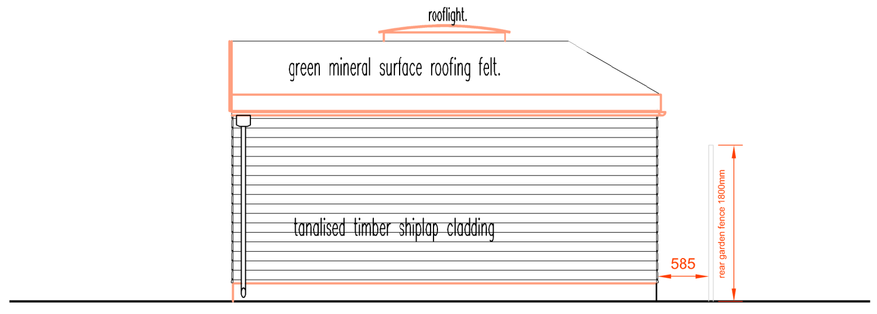

SIDE ELEVATION

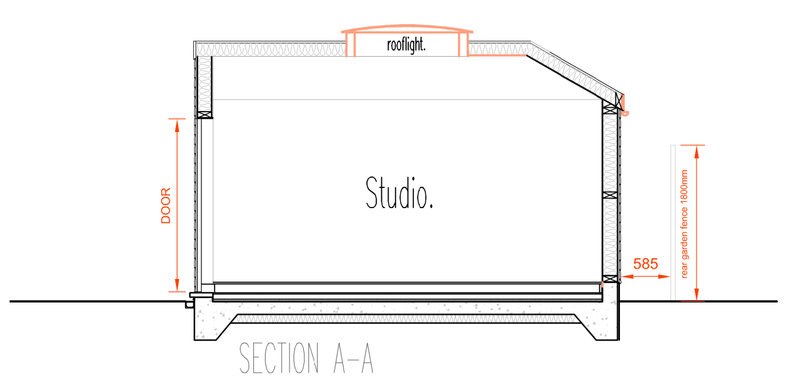

SECTION A-A

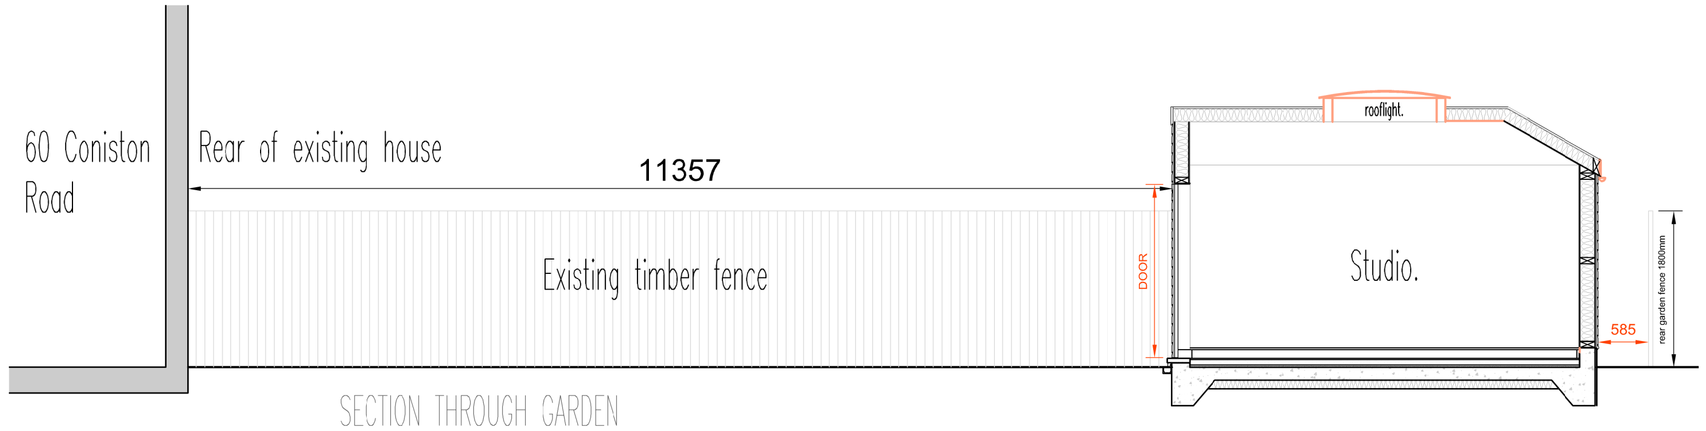

SECTION THROUGH GARDEN

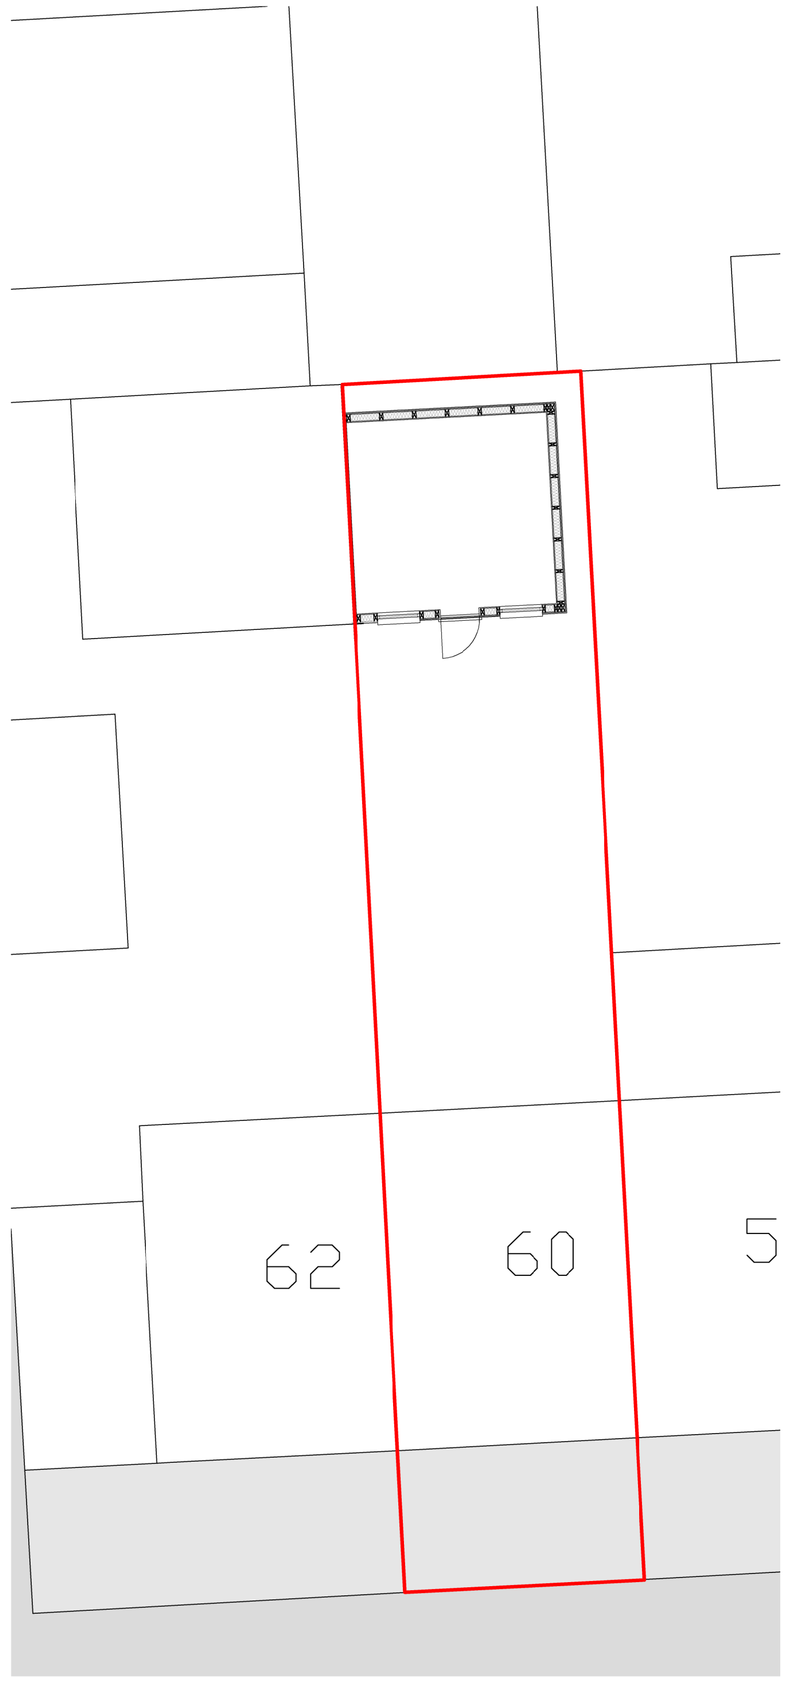

SITE PLAN @ 1:100

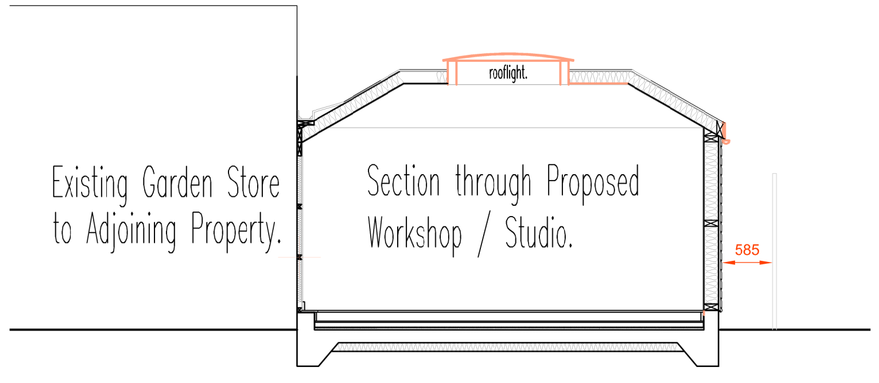

SECTION B-B

notes

Any discrepancies in dimensions or detail to be reported to the architect immediately.
This drawing is to be read in conjunction with all relevant architectural, structural and services drawings.

This drawing remains the copyright of Robert Savage Associates and may not be copied or used without their prior consent

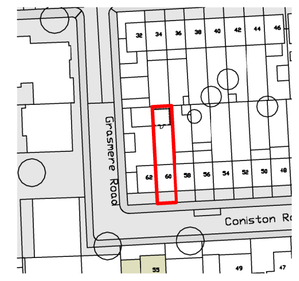

Location plan @ 1:1250

0 500 1000 1500 2000 2500 3000
BAR SCALE IN MILLIMETRES 1:50

notes

FOR PLANNING PURPOSES ONLY

revisions

A. Hieght, width and depth amended as requested by Haringey Planning Dept., Aug 2016.

client

MR G. STUART

project

60 CONISTON ROAD
LONDON N17 0EX

title

PROPOSED WORKSHOP/STUDIO. PLANS ELEVATIONS, SITE PLAN, SECTIONS AND LOCATION PLAN @ 1:1250

scale	date	crg. no.
1:50, 1:100 & 1:1250	A1 JUNE 2016	10666/TP/01/A

Robert Savage & Associates
architects designers structural engineers
11 Eton Garages, Lancaster Grove, Belsize Park, London NW3 4PE
Telephone: 020 7433 3561
Facsimile: 020 7433 3716