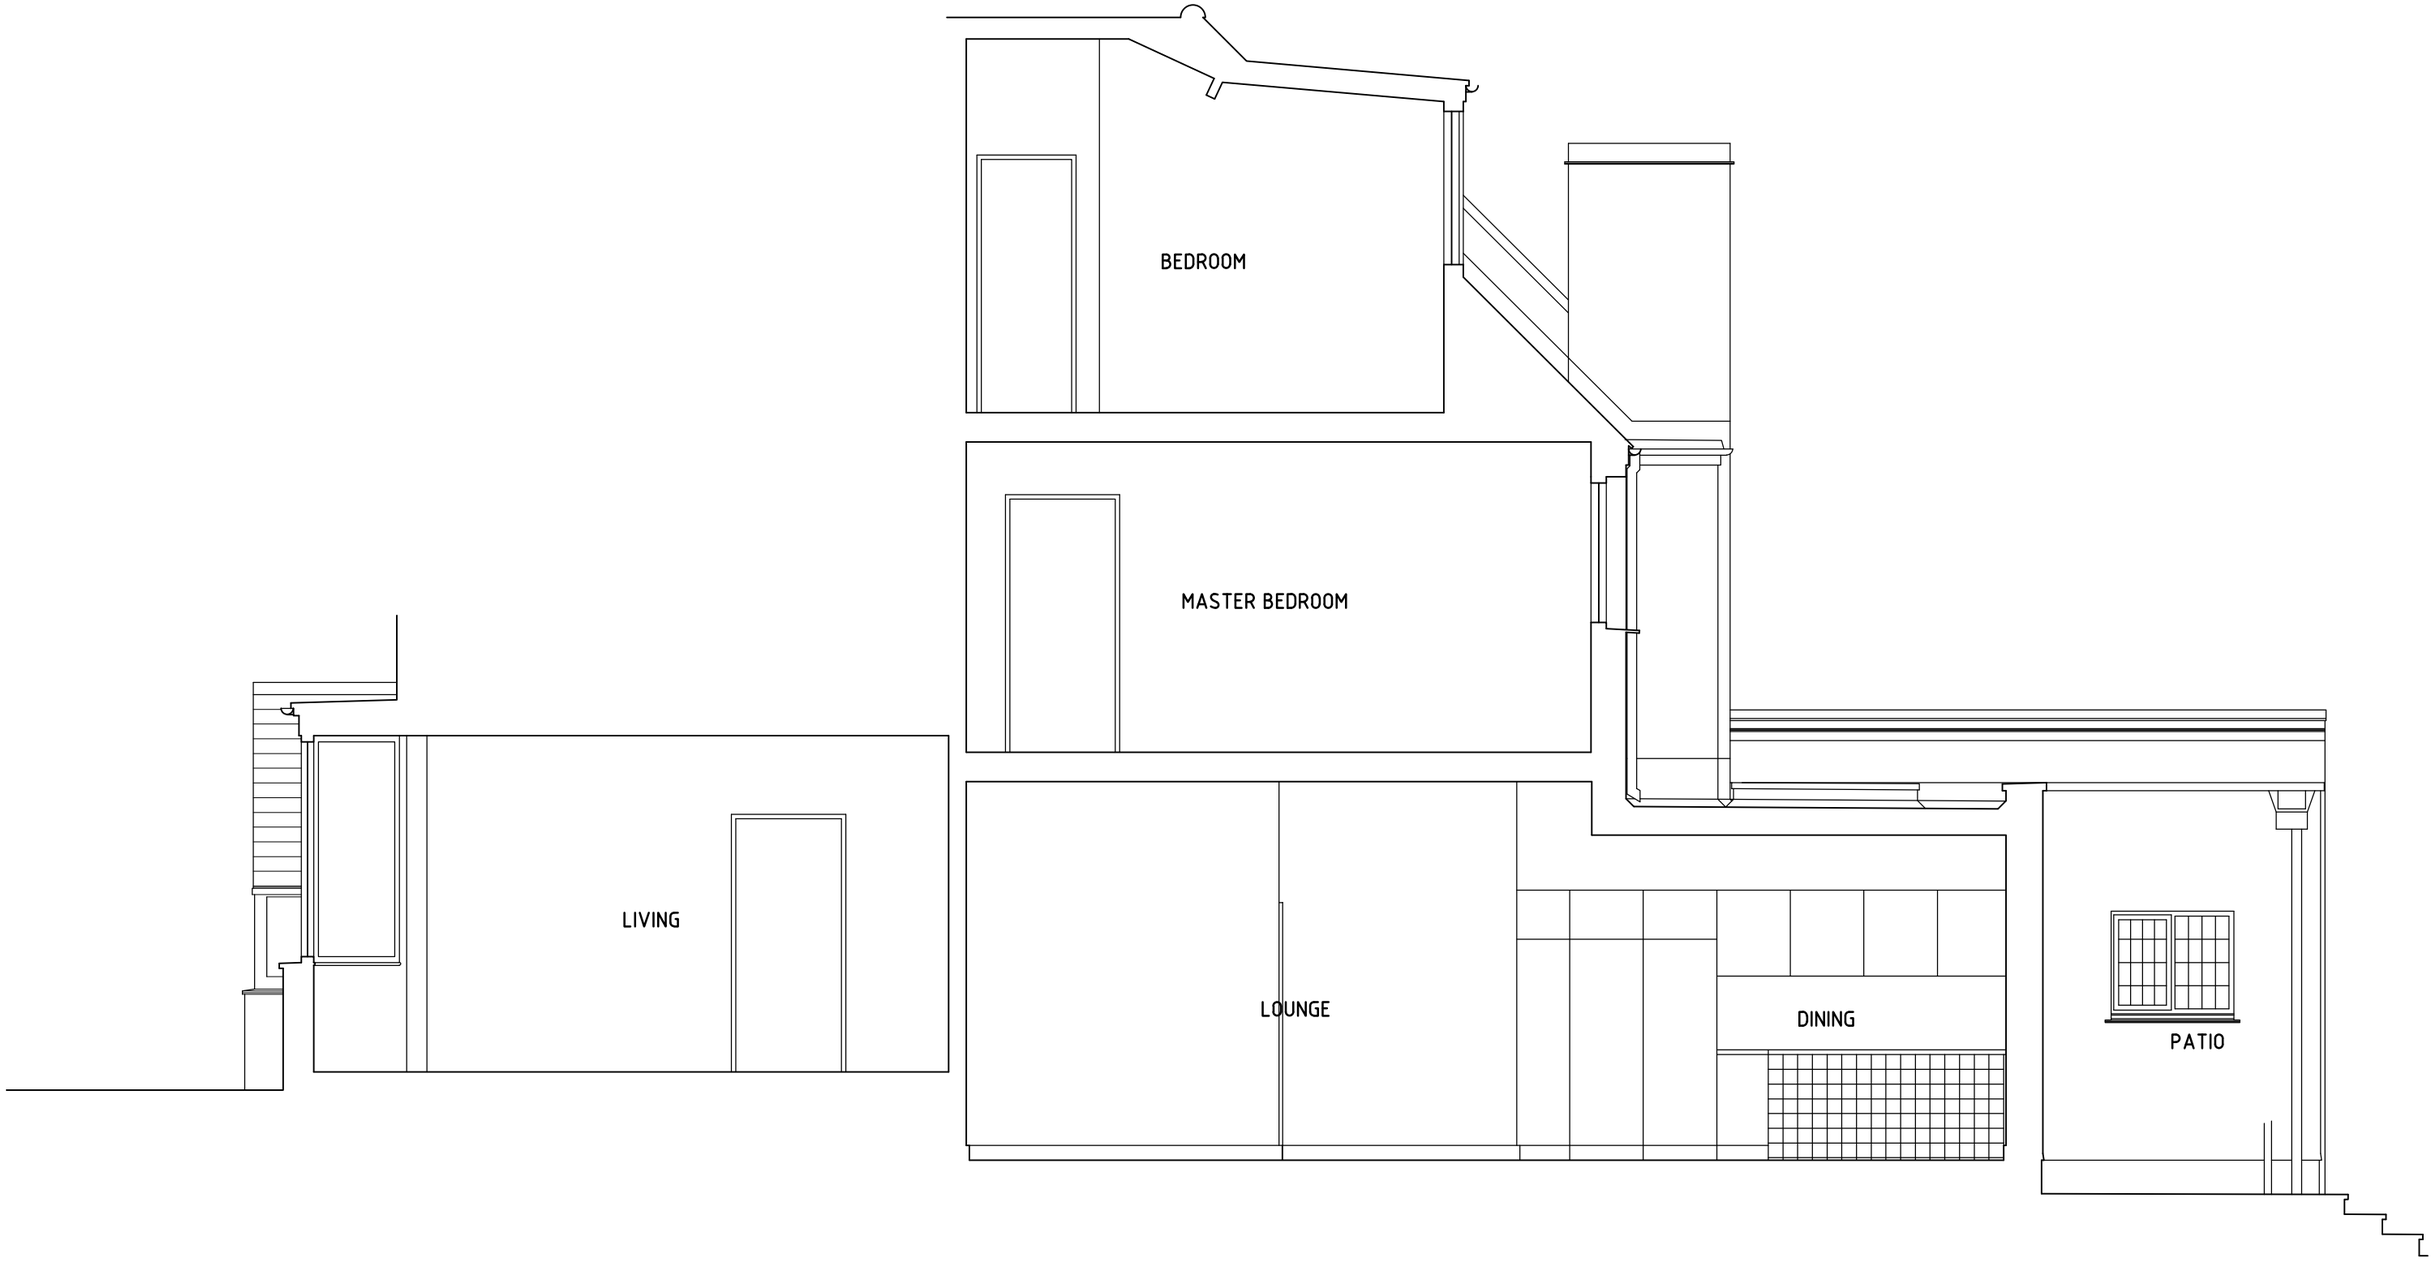

SCALE

0 1 2 3 4 5

M

T G N ARCHITECTS LTD.
21 COLDFALL AVENUE MUSWELL HILL LONDON N10 1HS
T - 020 7428 7778 E - NickTimson@TGNArch.co.uk

CONTRACT 18 LINDEN ROAD, N10		SCALE 1:50	DRAWN BY NRLT	AMENDMENTS	DRAWING No. 1508 | S | 4
DRAWING EXISTING SECTION AA		DATE 04-15	CHECKED	A B C	