



GROUND FLOOR PLAN


Markfield Road

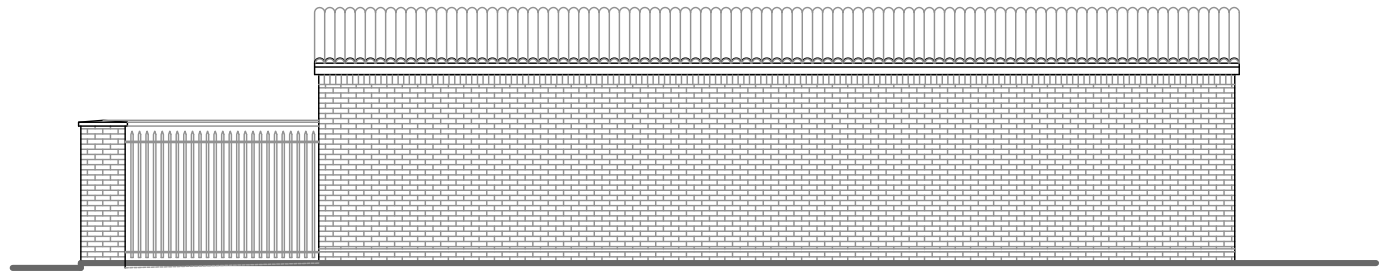


SIDE ELEVATION

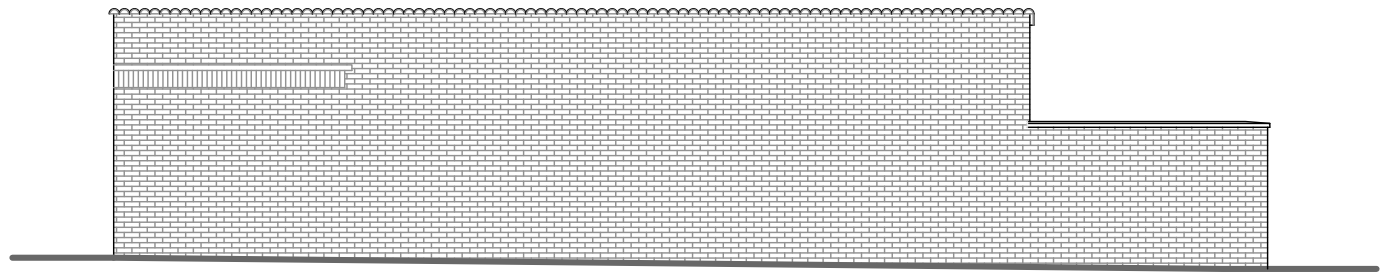


SIDE ELEVATION

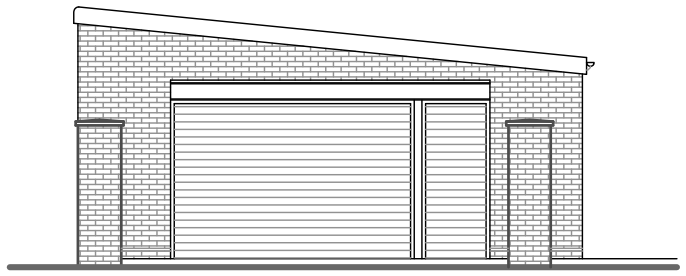

FRONT ELEVATION

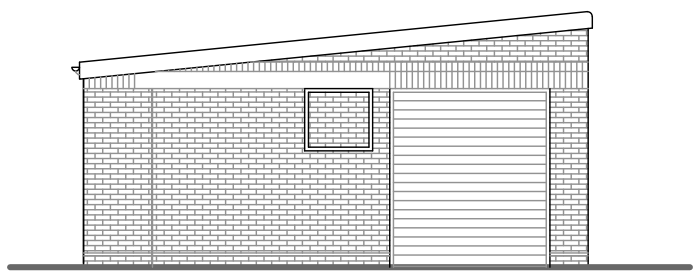

REAR ELEVATION

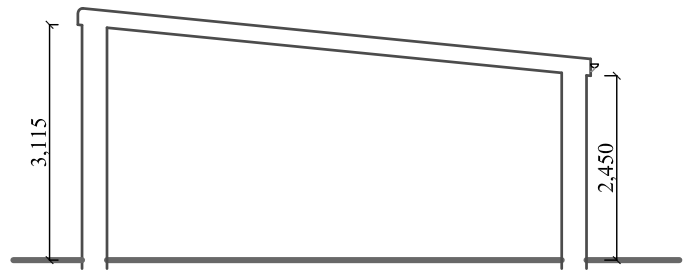

SECTION A-A


Bashkal & Associates
12, Albany Road, Edmonton
London N18 2DX

Telephone: 020 8884 1169
Fax: 020 8807 7223
info@bashkal.com

NOTES

The contractors are to check all the dimensions, levels, drain runs and general condition of the site before works commence and inform Bashkal and Associates immediately upon discovery of any error omissions or discrepancies.

All works are to be carried out in accordance with current Building Regulations, British Standards, Code of Practice and Local Authority Requirements.

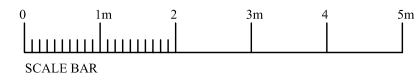


PROJECT

UNIT 6. GAUNSON HOUSE
MARKFIELD ROAD
LONDON N15 4QQ


DRAWING TITLE

EXISTING
FLOOR PLAN
SECTION & ELEVATIONS

Drawn By: *S.B*	Ref: No. 150744-01
Date: July '15	Scale 1/100 @ A3

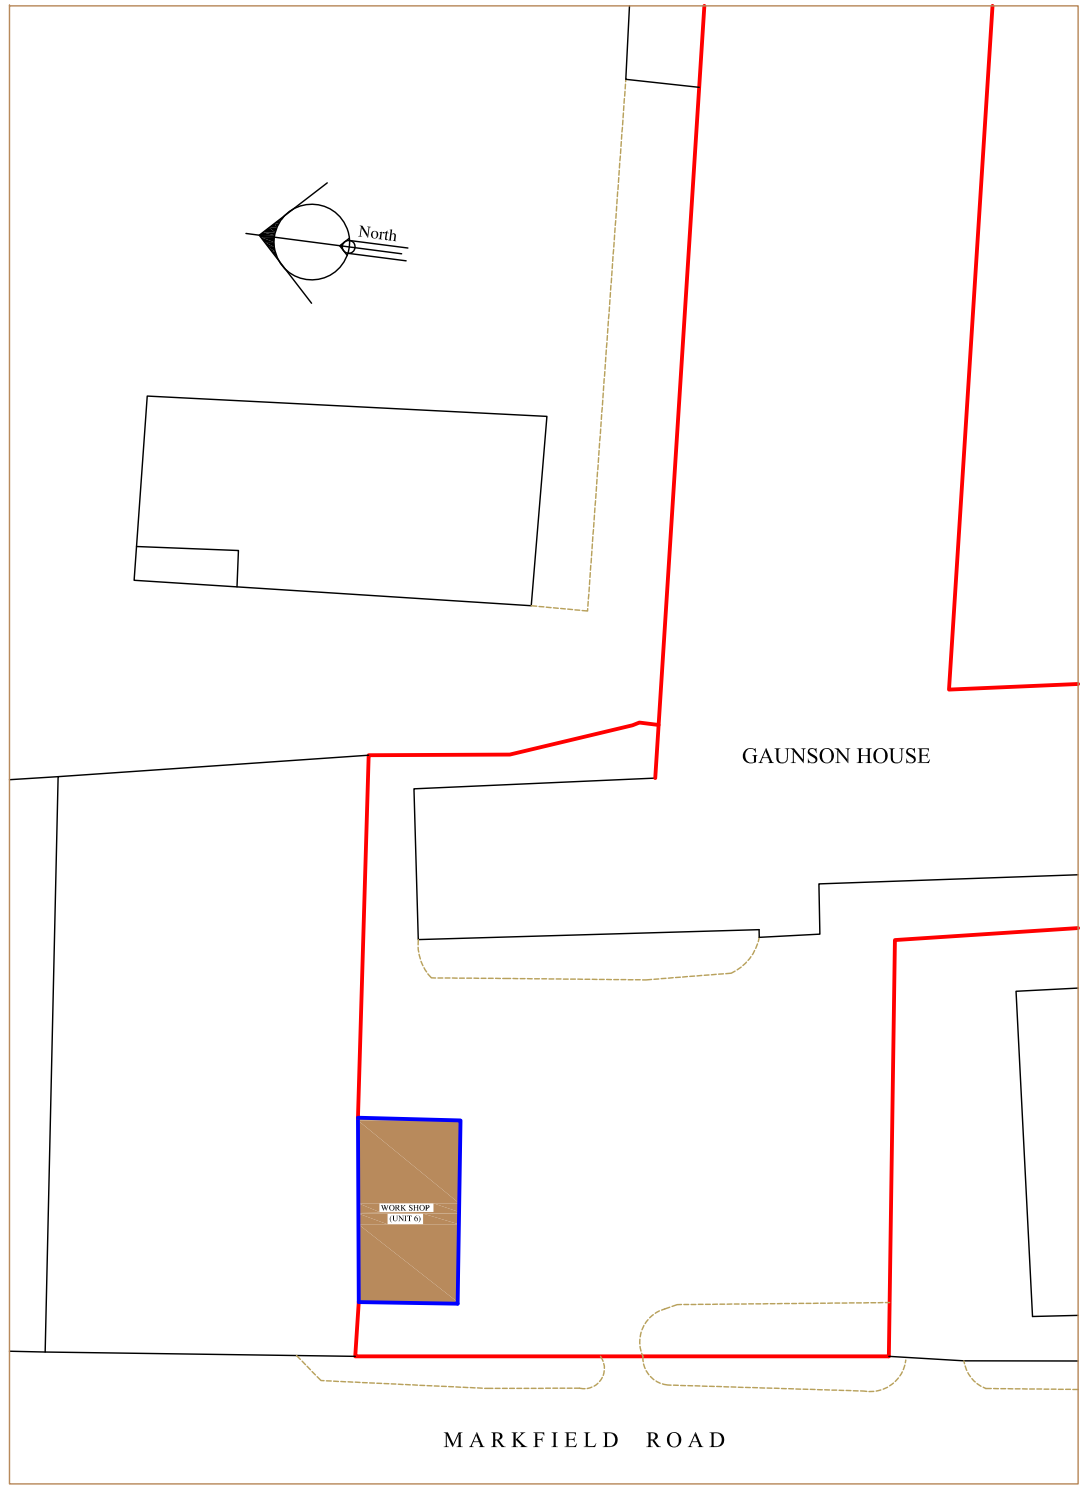

EXISTING BLOCK PLAN Scale: 1/500

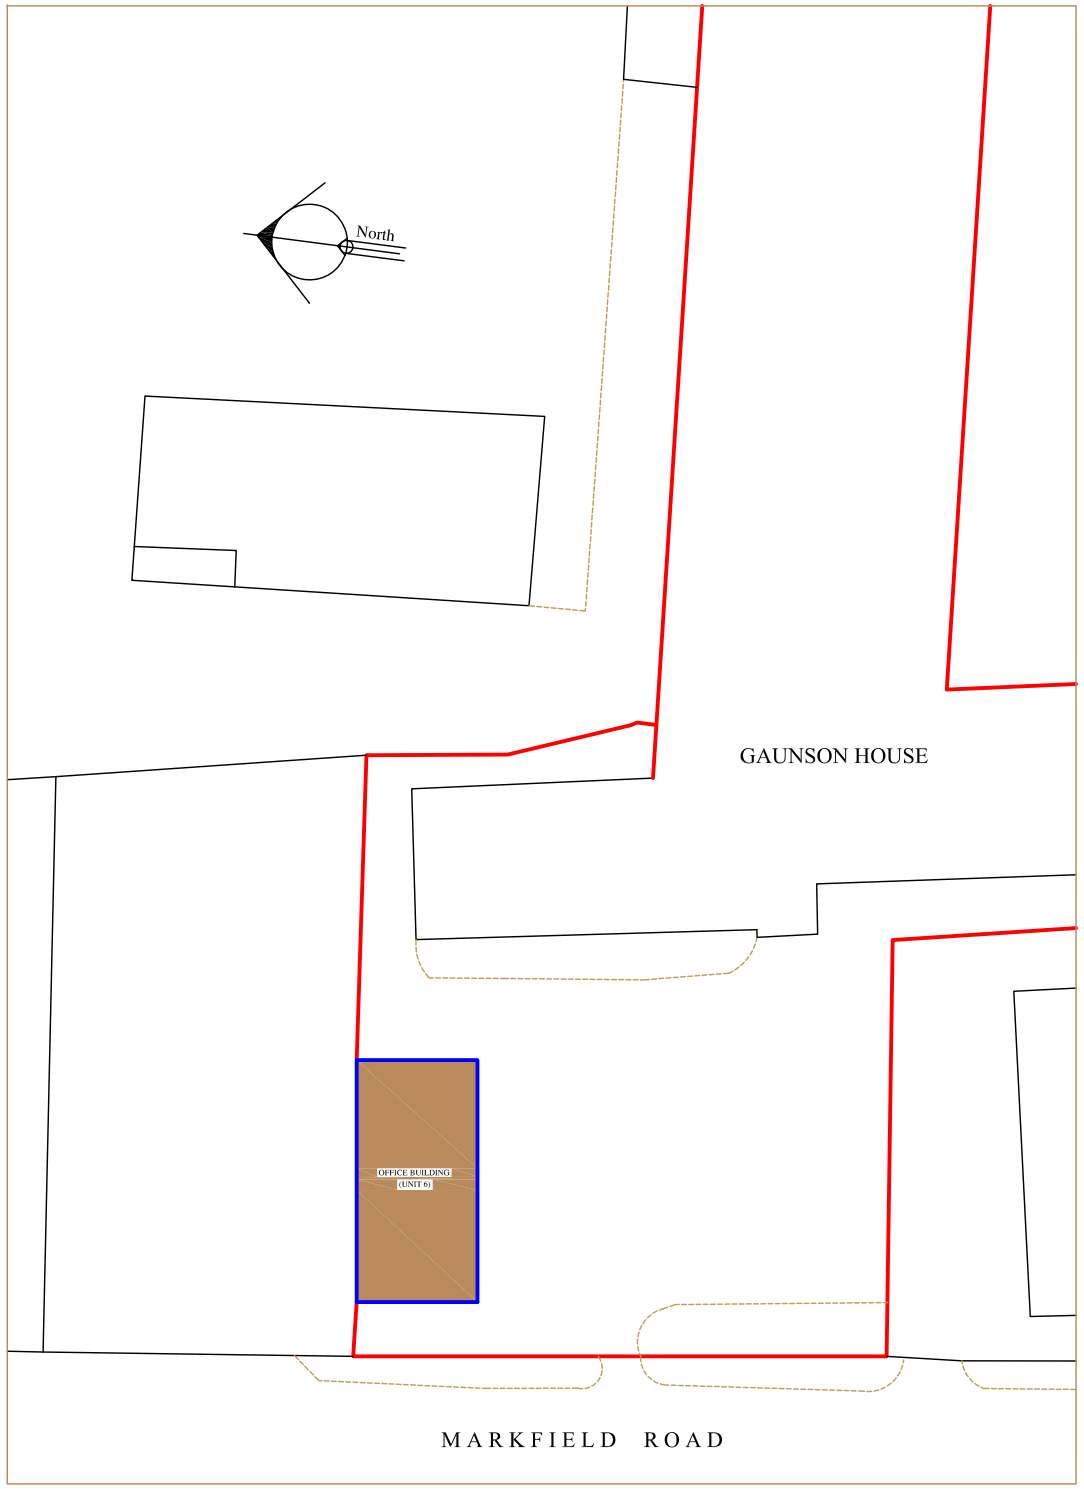

PROPOSED BLOCK PLAN Scale: 1/500

Bashkal & Associates


12, Albany Road, Edmonton
London N18 2DX

Telephone: 020 8884 1169
Fax: 020 8807 7223
info@bashkal.com

NOTES

The contractors are to check all the dimensions, levels, drain runs and general condition of the site before works commence and inform Bashkal and Associates immediately upon discovery of any error omissions or discrepancies.

All works are to be carried out in accordance with current Building Regulations, British Standards, Code of Practice and Local Authority Requirements.

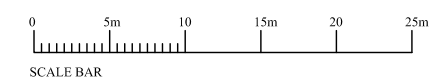


PROJECT

UNIT 6. GAUNSON HOUSE
MARKFIELD ROAD
LONDON N15 4QQ


DRAWING TITLE

EXISTING & PROPOSED
BLOCK PLAN

Drawn By: *S.B*	Ref: No. 150744-02
Date: July '15	Scale 1/500 @ A3

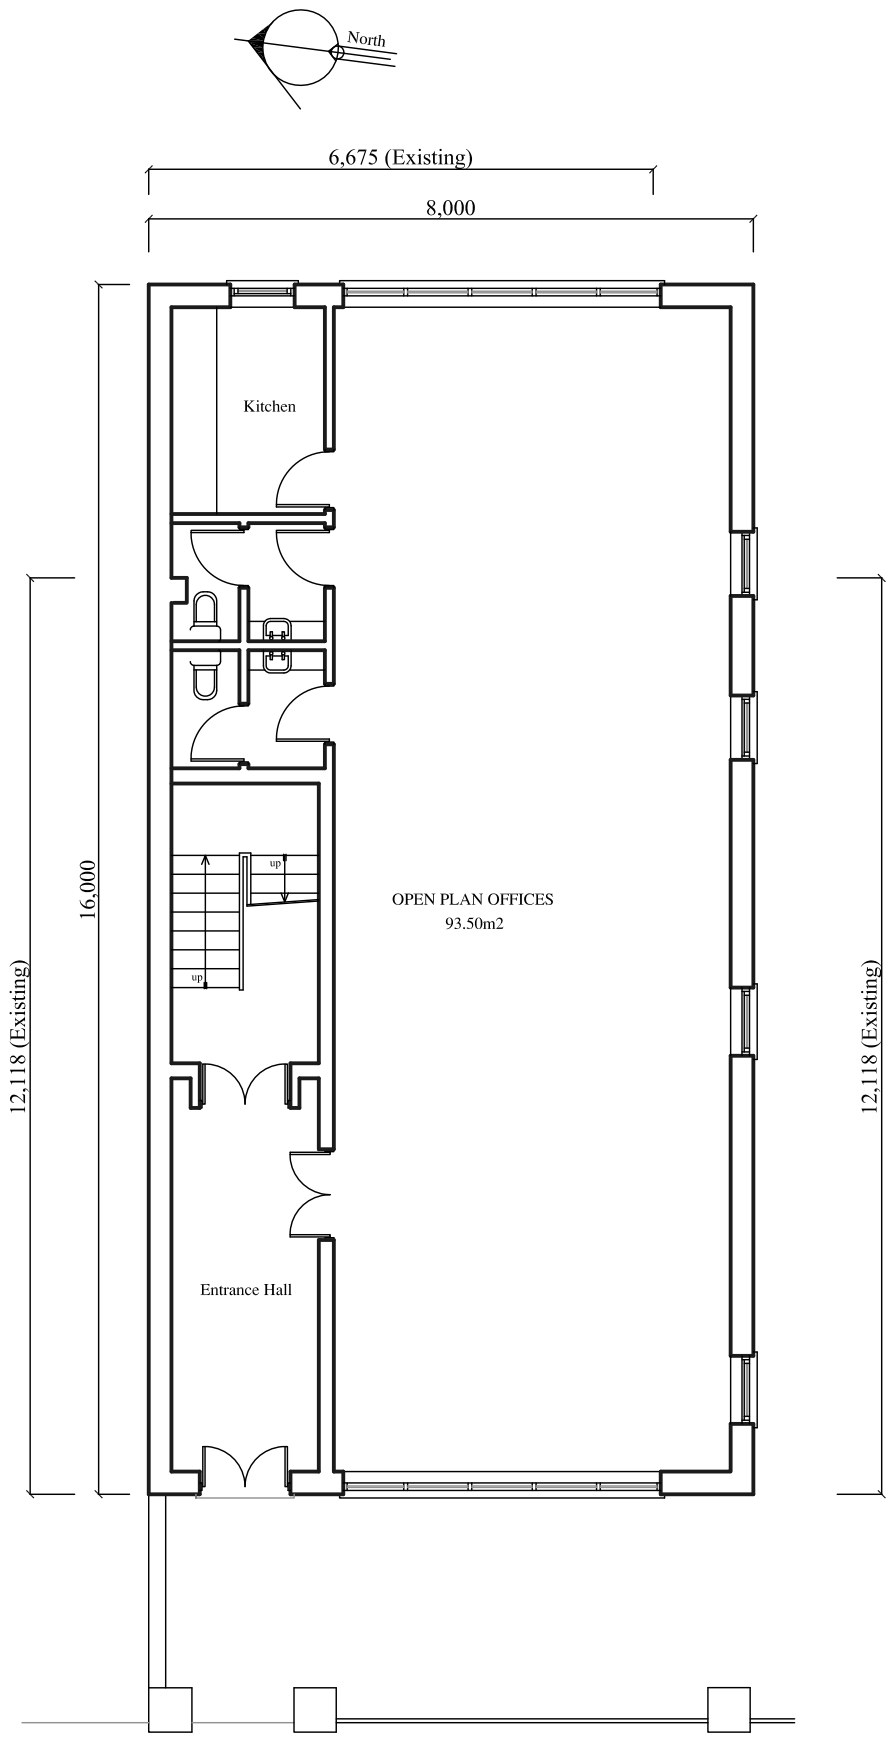

GROUND FLOOR PLAN

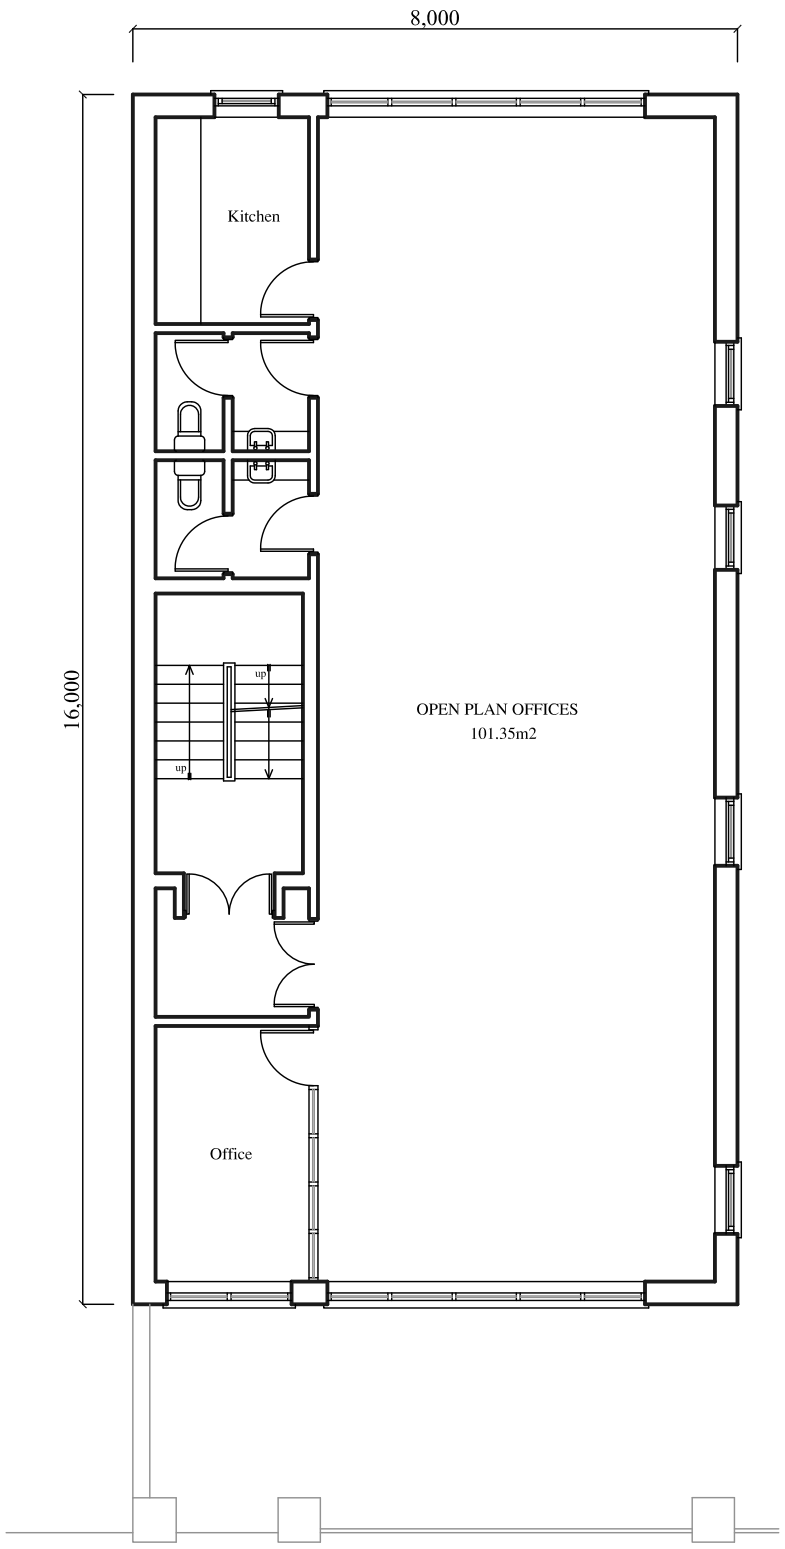

FIRST FLOOR PLAN

Markfield Road

Bashkal & Associates


12, Albany Road, Edmonton
London N18 2DX

Telephone: 020 8884 1169
Fax: 020 8807 7223
info@bashkal.com

NOTES

The contractors are to check all the dimensions, levels, drain runs and general condition of the site before works commence and inform Bashkal and Associates immediately upon discovery of any error omissions or discrepancies.

All works are to be carried out in accordance with current Building Regulations, British Standards, Code of Practice and Local Authority Requirements.

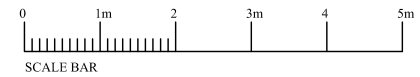

PROJECT

UNIT 6. GAUNSON HOUSE
MARKFIELD ROAD
LONDON N15 4QQ

DRAWING TITLE


PROPOSED
FLOOR PLANS

Drawn By: S.B	Ref: No. 150744-A3
Date: May'16	Scale 1/100 @ A3

* Double glazed aluminum windows.
* Double glazed aluminum entrance doors.
* Brickwork to match existing.
* Rendered and painted walls.



FRONT ELEVATION

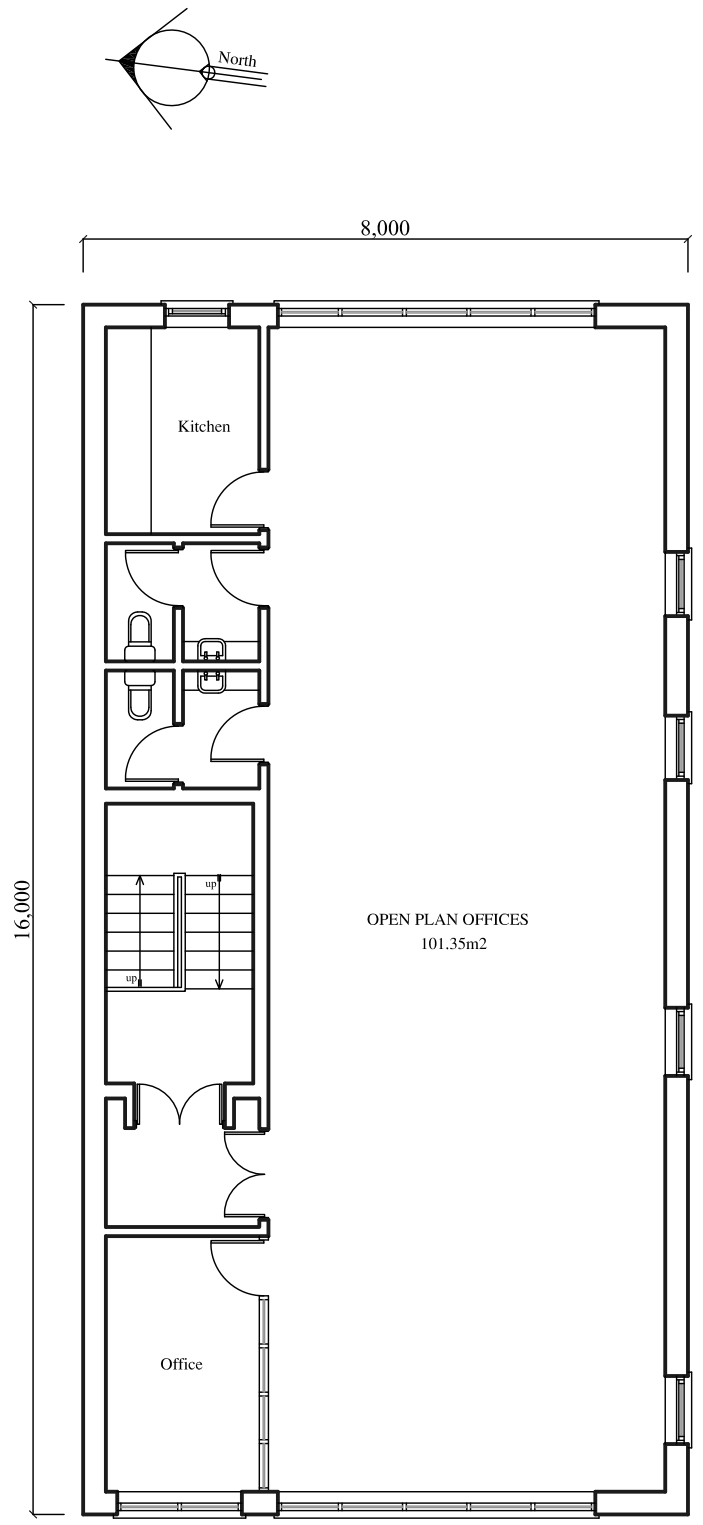

SECOND FLOOR PLAN

Bashkal & Associates


12, Albany Road, Edmonton
London N18 2DX

Telephone: 020 8884 1169
Fax: 020 8807 7223
info@bashkal.com

NOTES

The contractors are to check all the dimensions, levels, drain runs and general condition of the site before works commence and inform Bashkal and Associates immediately upon discovery of any error omissions or discrepancies.

All works are to be carried out in accordance with current Building Regulations, British Standards, Code of Practice and Local Authority Requirements.

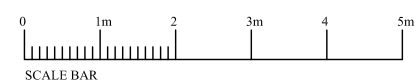

SCALE BAR

PROJECT

UNIT 6. GAUNSON HOUSE
MARKFIELD ROAD
LONDON N15 4QQ

DRAWING TITLE

PROPOSED
SECOND FLOOR PLAN
AND FRONT ELEVATION

Drawn By: S.B	Ref: No. 150744-A4
Date: May'16	Scale 1/100 @ A3

Bashkal & Associates
12, Albany Road, Edmonton
London N18 2DX


Telephone: 020 8884 1169
Fax: 020 8807 7223
info@bashkal.com

NOTES

The contractors are to check all the dimensions, levels, drain runs and general condition of the site before works commence and inform Bashkal and Associates immediately upon discovery of any error omissions or discrepancies.

All works are to be carried out in accordance with current Building Regulations, British Standards, Code of Practice and Local Authority Requirements.

- Double glazed aluminum windows.
- Brickwork to match existing.
- Rendered and painted walls.

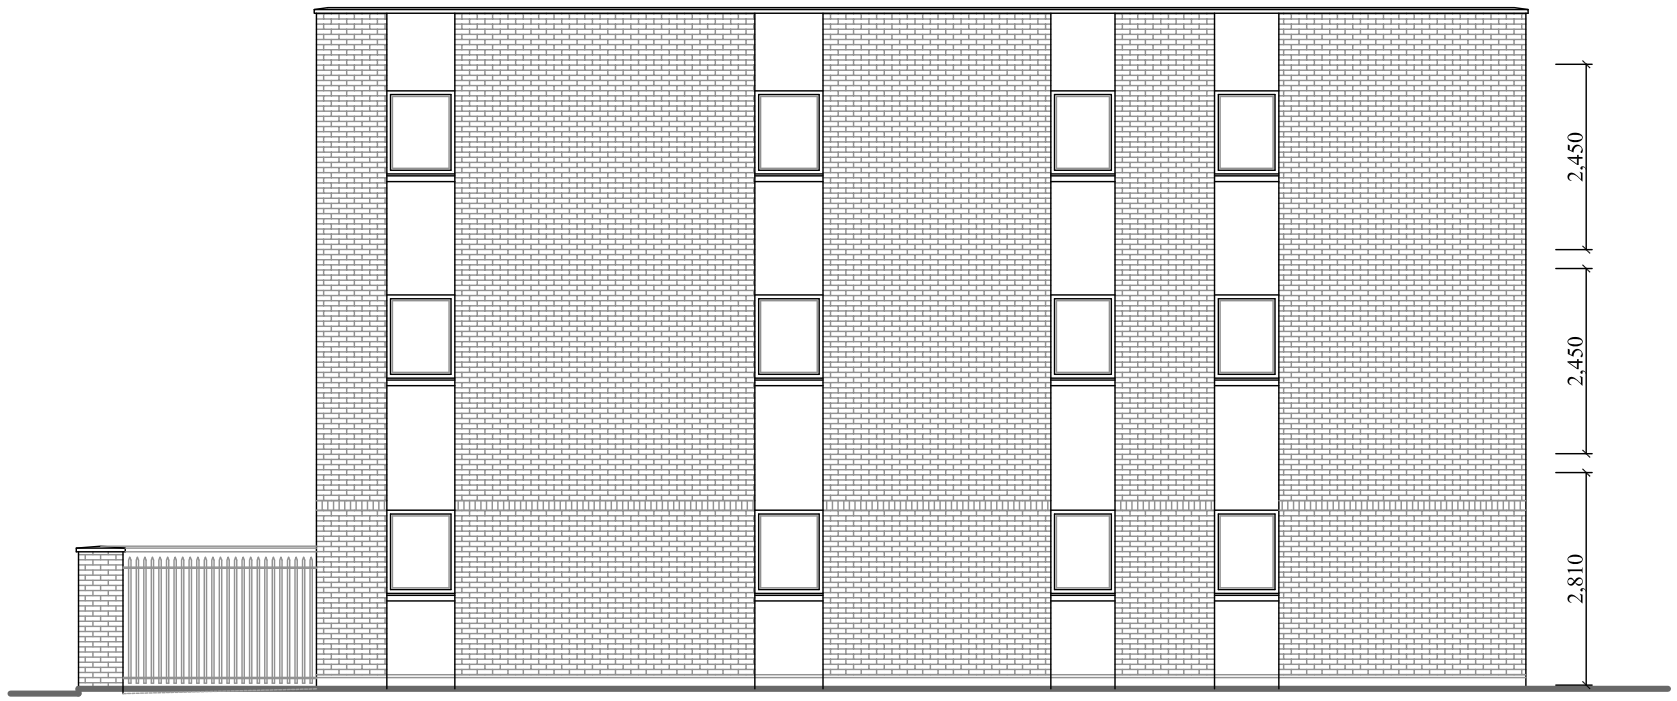

SIDE ELEVATION



SCALE BAR

PROJECT

UNIT 6. GAUNSON HOUSE
MARKFIELD ROAD
LONDON N15 4QQ

DRAWING TITLE

PROPOSED
SIDE ELEVATION

Drawn By: *S.B*	Ref: No. 150744-A5
Date: May'16	Scale 1/100 @ A3

Bashkal & Associates
12, Albany Road, Edmonton
London N18 2DX


Telephone: 020 8884 1169
Fax: 020 8807 7223
info@bashkal.com

NOTES


The contractors are to check all the dimensions, levels, drain runs and general condition of the site before works commence and inform Bashkal and Associates immediately upon discovery of any error omissions or discrepancies.

All works are to be carried out in accordance with current Building Regulations, British Standards, Code of Practice and Local Authority Requirements.

- Double glazed aluminum windows.
- Brickwork to match existing.
- Rendered and painted walls.

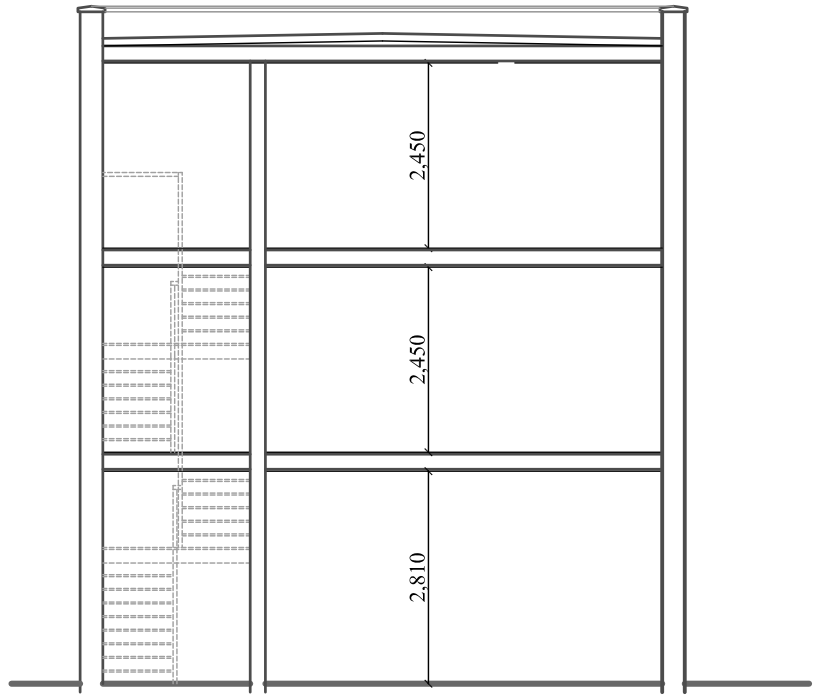

SECTION A-A

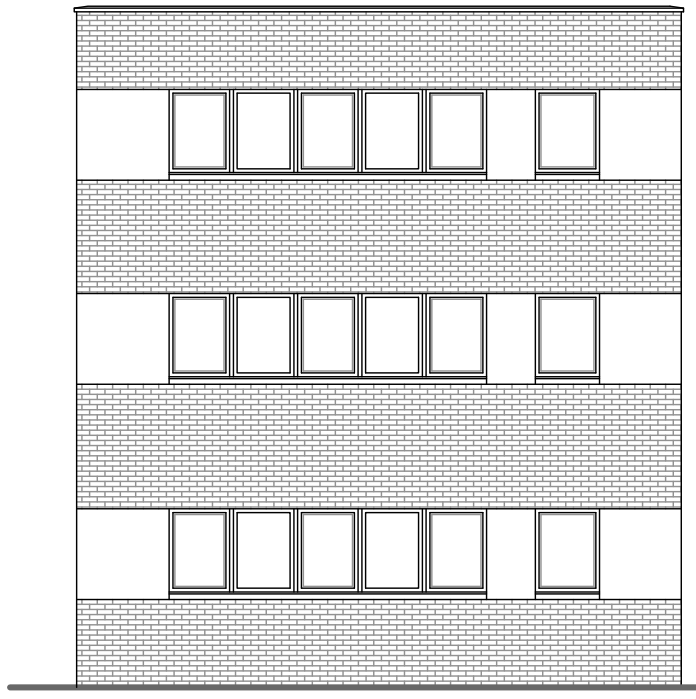

REAR ELEVATION

0 1m 2 3m 4 5m
SCALE BAR

PROJECT


UNIT 6. GAUNSON HOUSE
MARKFIELD ROAD
LONDON N15 4QQ

DRAWING TITLE

PROPOSED
SECTION & ELEVATION

Drawn By: *S.B*	Ref: No. 150744-A6
Date: May'16	Scale 1/100 @ A3

* Brickwork to match existing.

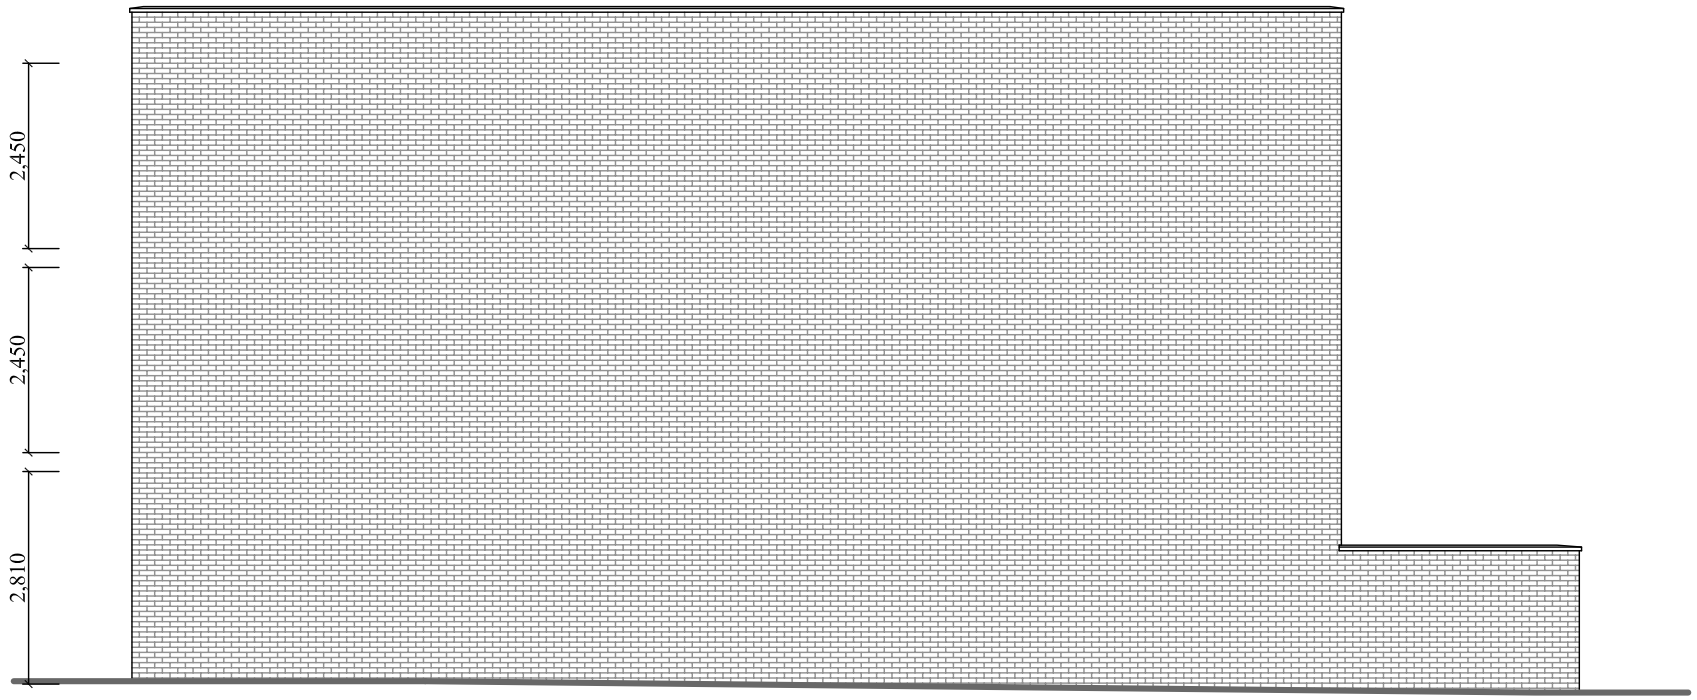

SIDE ELEVATION

Bashkal & Associates


12, Albany Road, Edmonton
London N18 2DX

Telephone: 020 8884 1169
Fax: 020 8807 7223
info@bashkal.com

NOTES

The contractors are to check all the dimensions, levels, drain runs and general condition of the site before works commence and inform Bashkal and Associates immediately upon discovery of any error omissions or discrepancies.

All works are to be carried out in accordance with current Building Regulations, British Standards, Code of Practice and Local Authority Requirements.

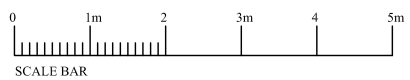

SCALE BAR

PROJECT

UNIT 6. GAUNSON HOUSE
MARKFIELD ROAD
LONDON N15 4QQ

DRAWING TITLE

PROPOSED
ELEVATION

Drawn By: *L.B*	Ref: No. 150744-A7
Date: May'16	Scale 1/100 @ A3