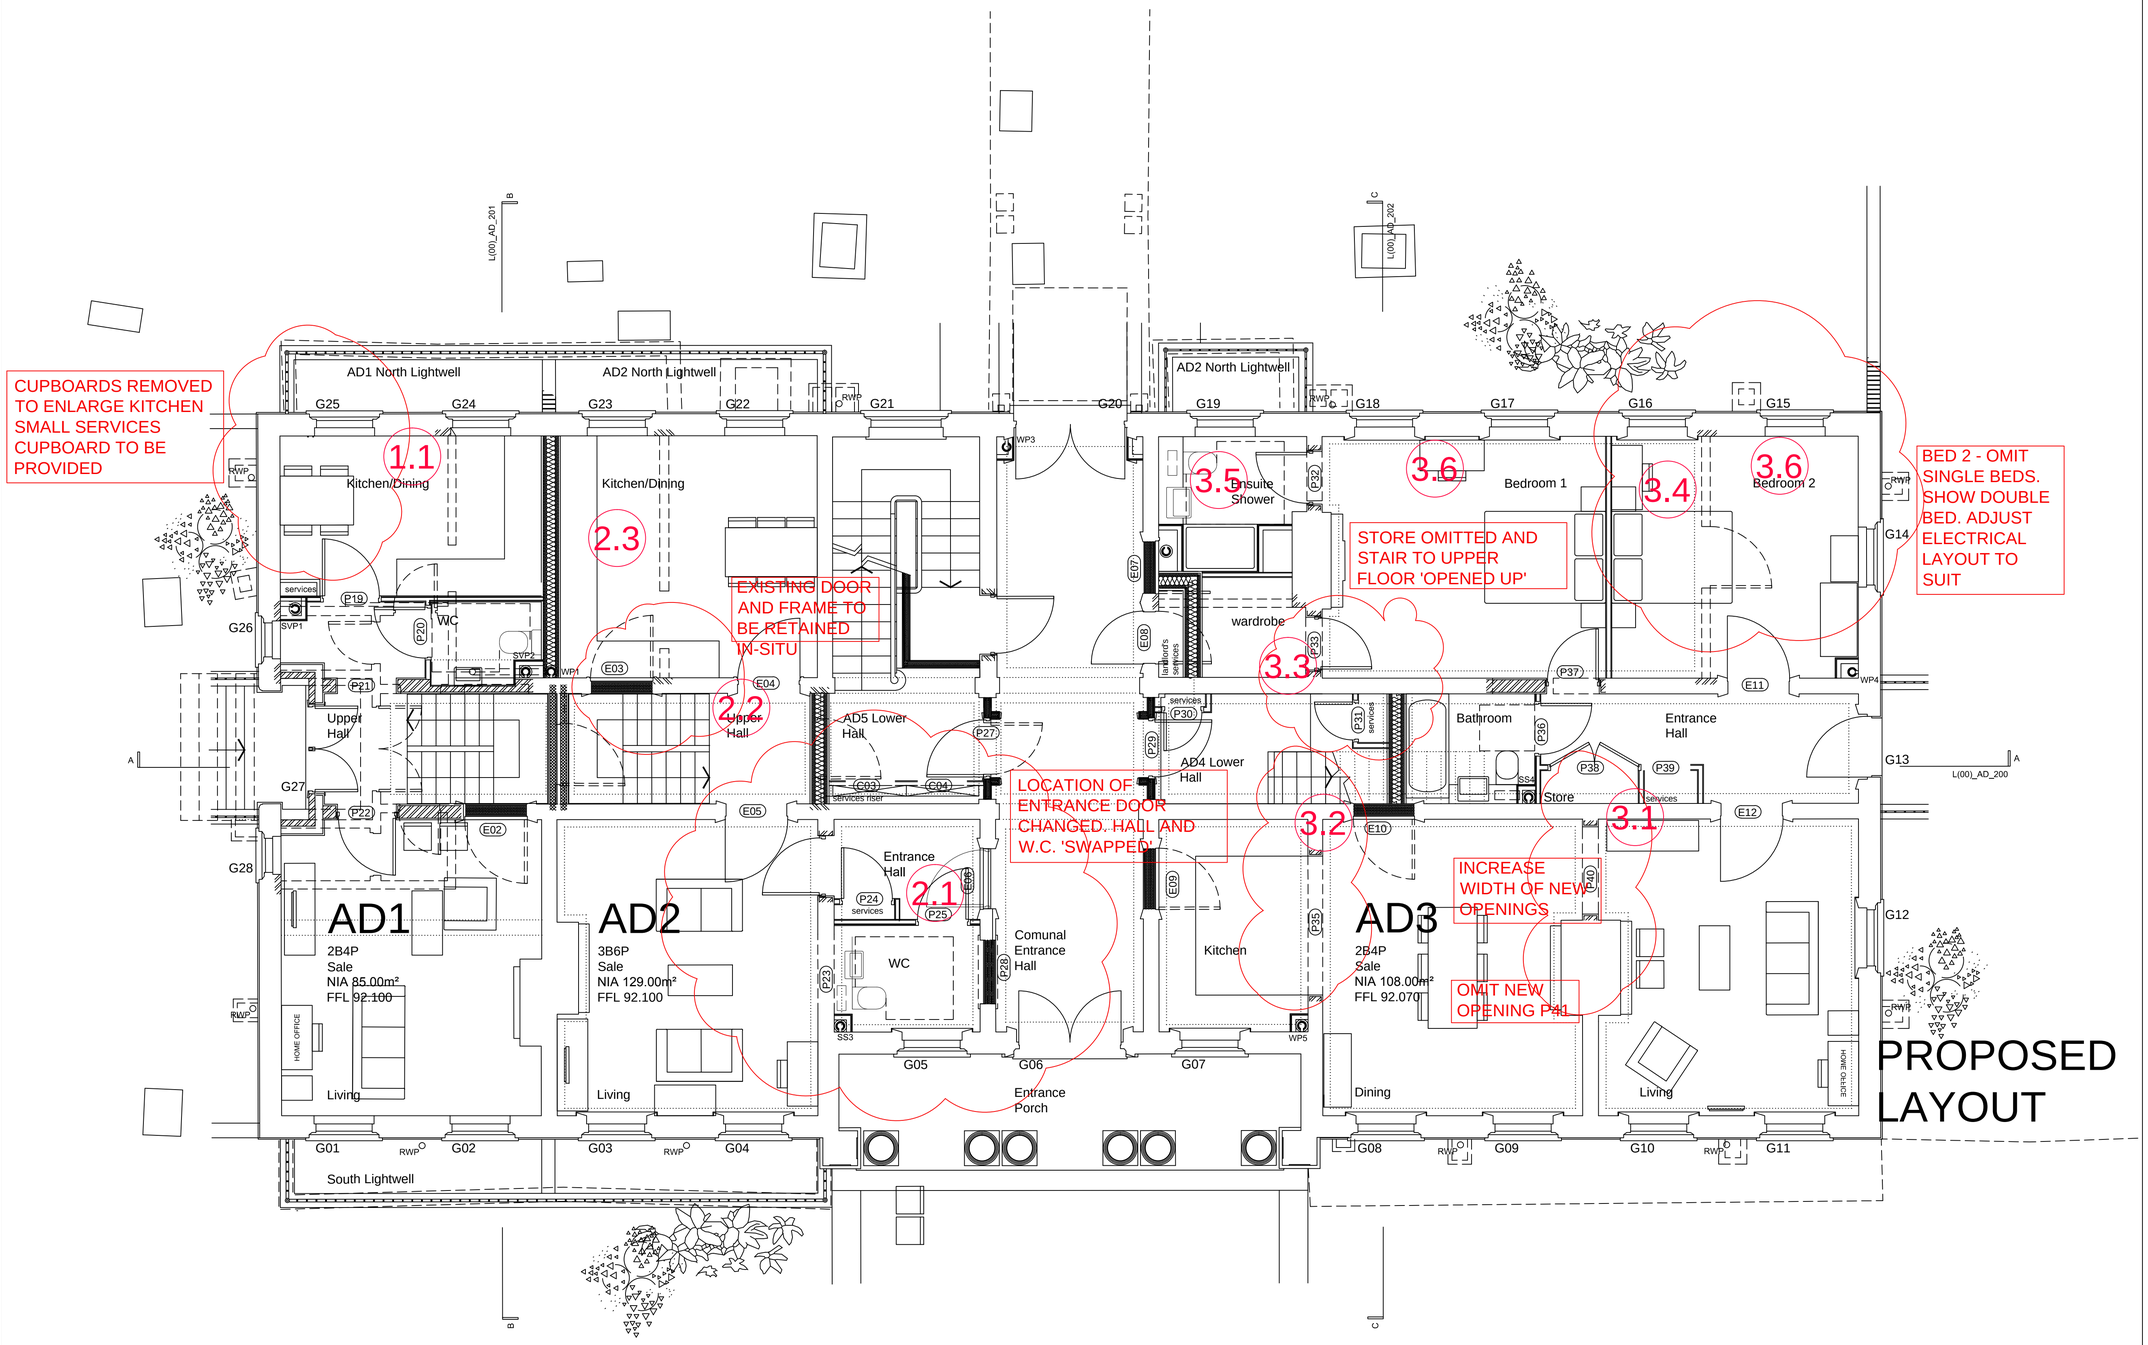

Rev. No.	Date.	Amendment.	Initial.
	---	---	---

Client:
Hill Residential Limited
The Courtyard, Abbey Barns,
Ickleton, CB10 1SX

Project:
ST LUKES
MUSWELL HILL

Drawing:
ADMIN BUILDING
GROUND FLOOR PLAN
PROPOSED

Scale:		Date:	
1:50@A1		17.05.16	
Drawn By:	Checked By:	Drawing No:	Rev. No:
BSc		AD-100-HILL	
CAD Ref:			

SUB APPLICATION

THIS DRAWING IS A COPYRIGHT
All dimensions to be checked on site or in the workshop before work commences.
Only figured dimensions to be worked to. Any discrepancies to be reported to the Architect.