Do not scale from this drawing
(except for planning purposes)

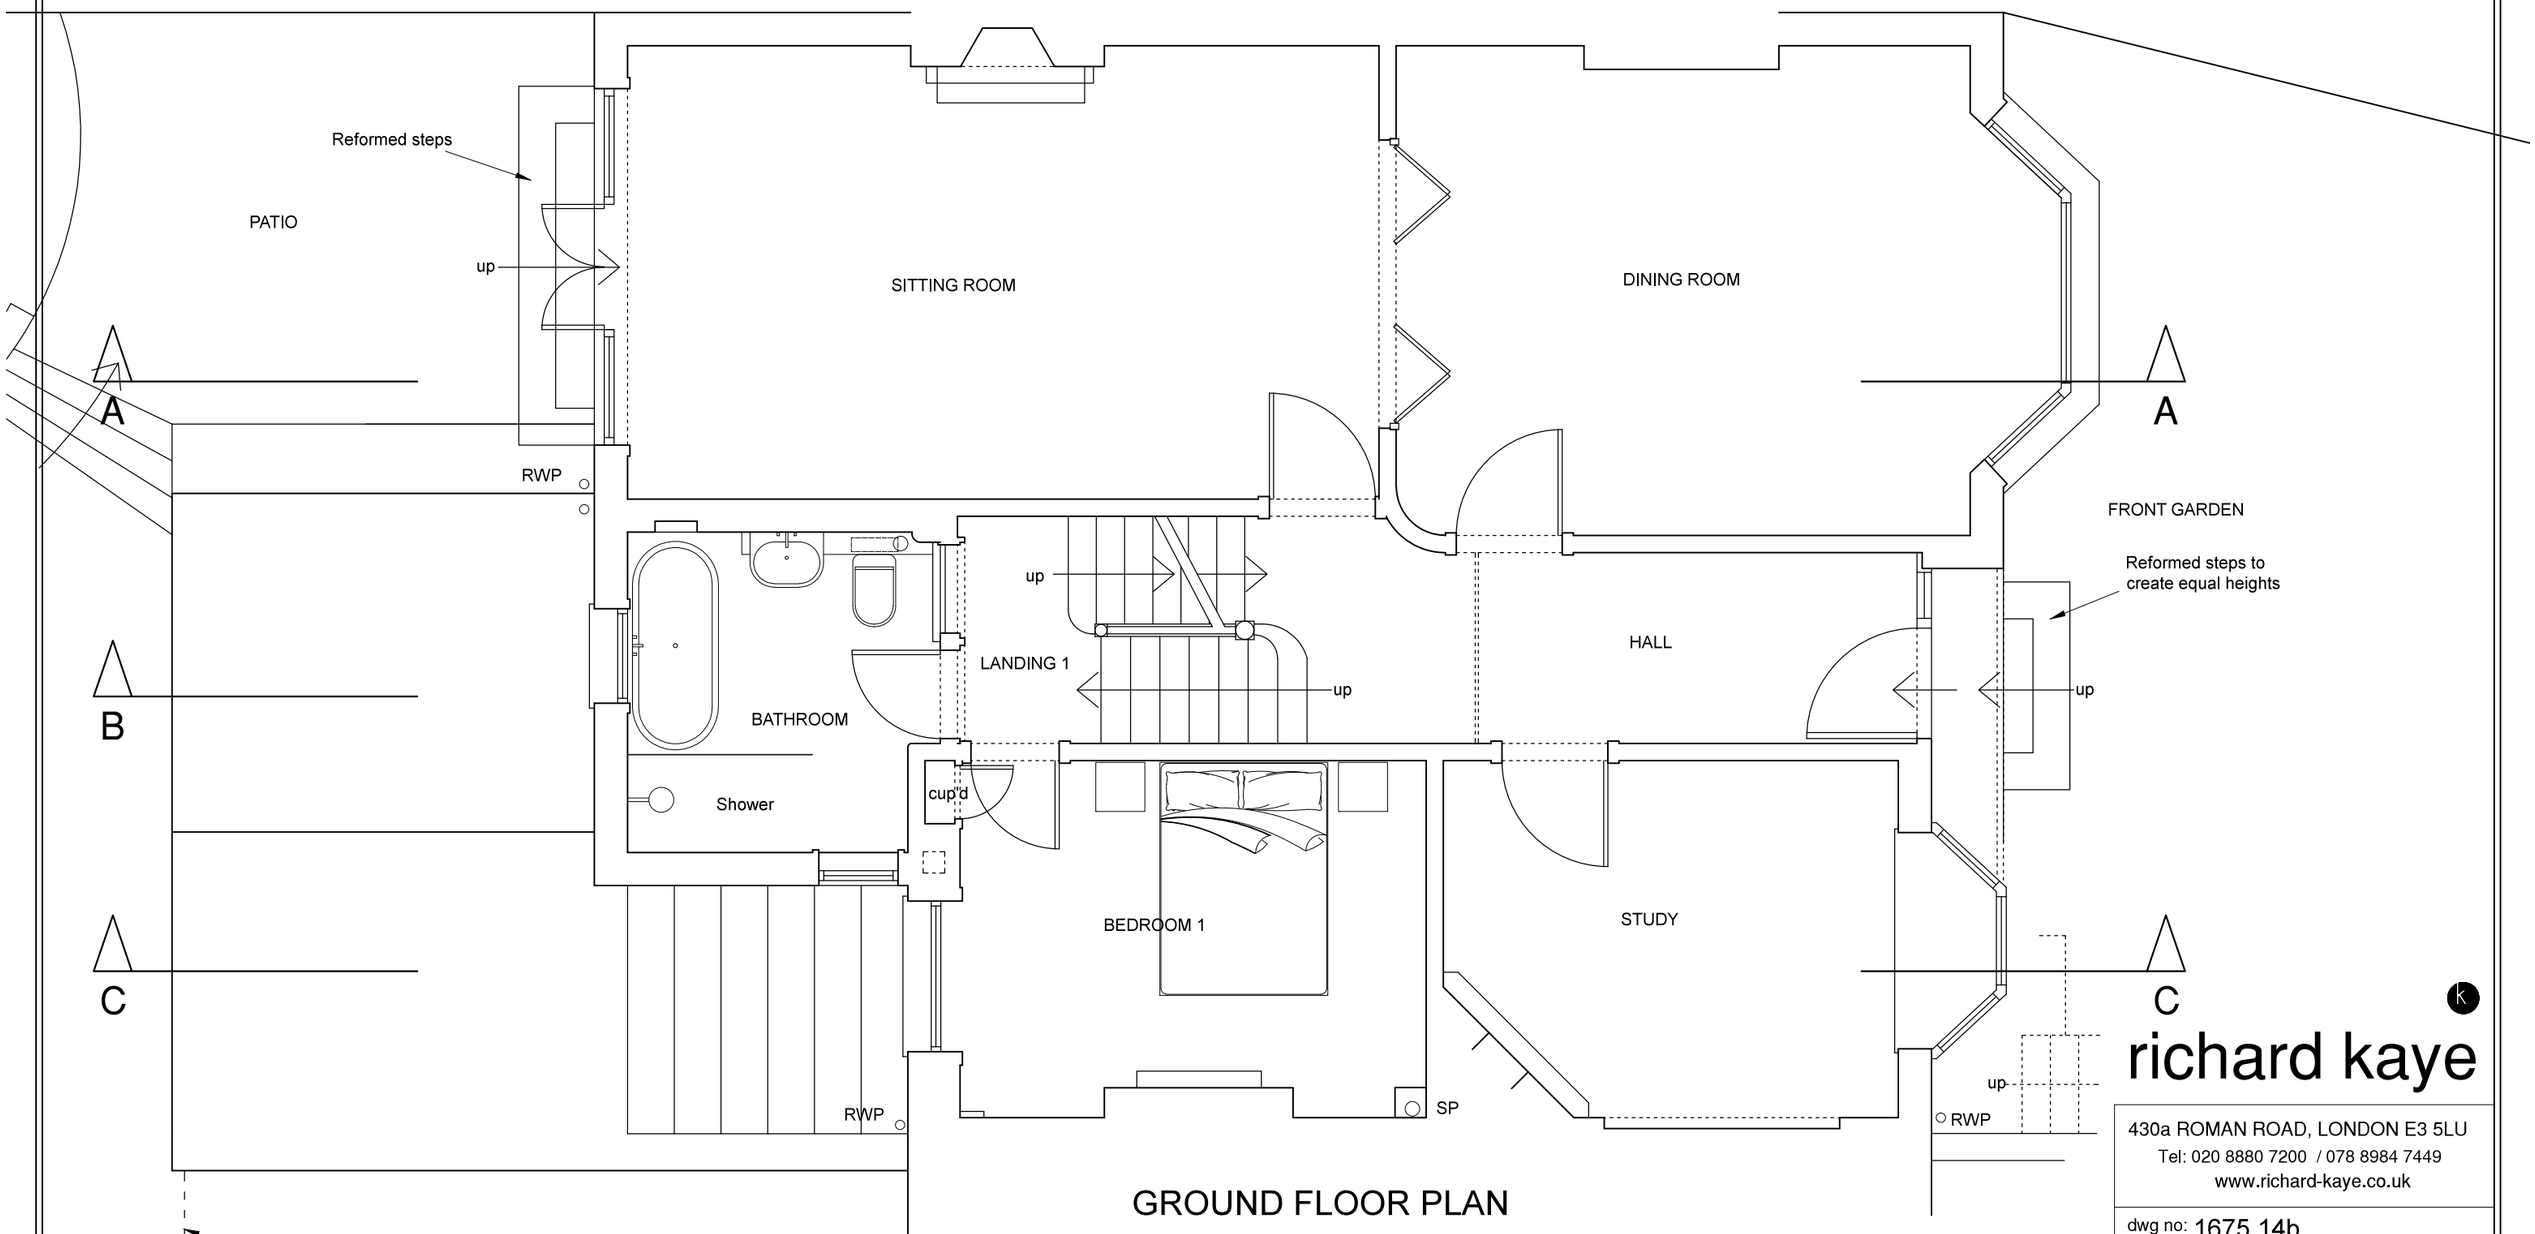

GROUND FLOOR PLAN

Dashed line denotes outline of matching extension to No. 5 which will be the subject of a forthcoming application



0 1 2 3

SCALE BAR - METRES

richard kaye

430a ROMAN ROAD, LONDON E3 5LU
Tel: 020 8880 7200 / 078 8984 7449
www.richard-kaye.co.uk

dwg no: 1675.14b

scale: 1:50 (A3)

date: 14/06/16

client: MR & MRS HILL

project: 3 FIRS AVENUE
LONDON N10 3LY

title: PROPOSED GROUND
FLOOR PLAN