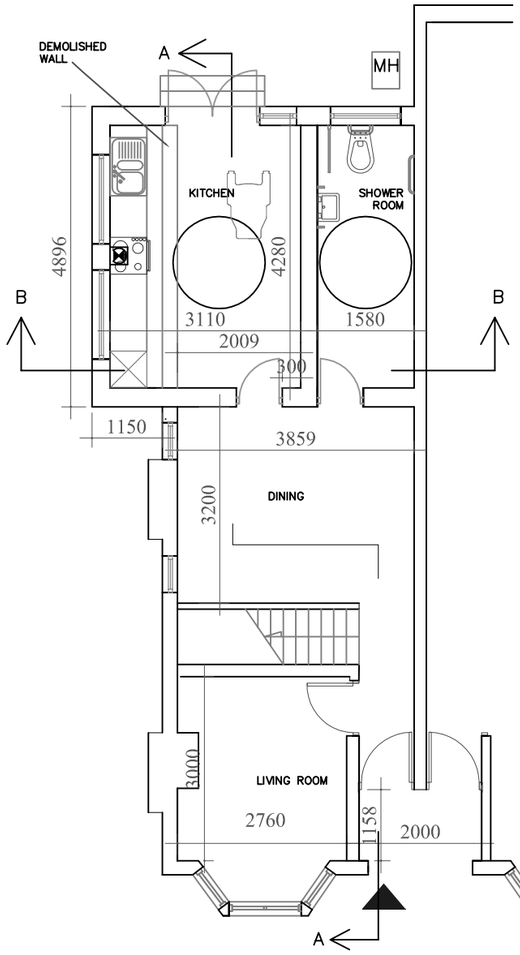

PROPOSED GROUND FLOOR PLAN

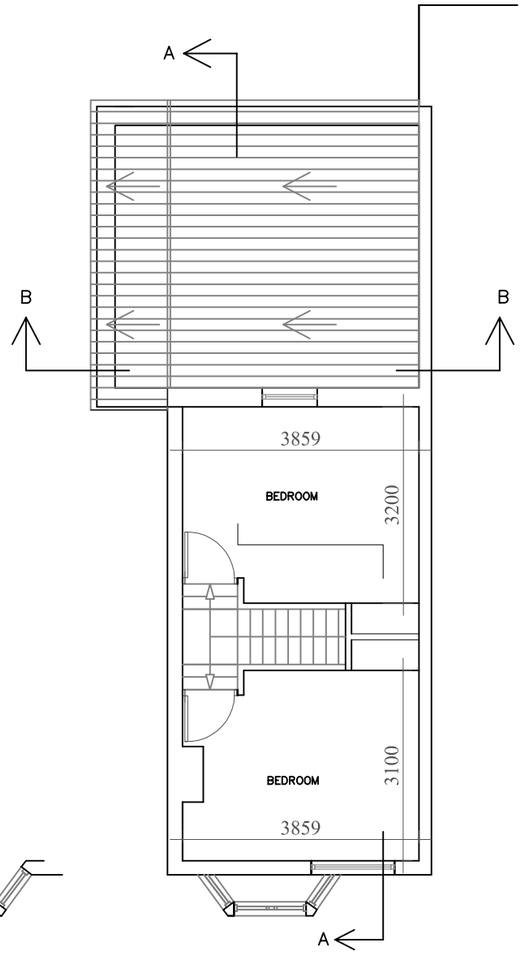

PROPOSED FIRST FLOOR PLAN

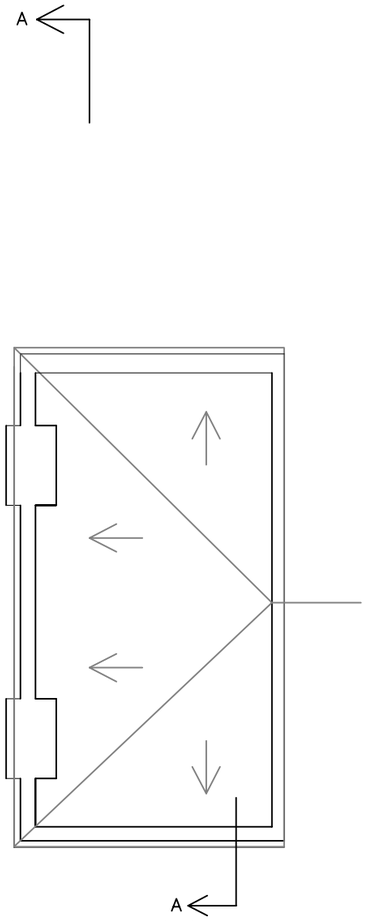

PROPOSED ROOF PLAN

0 1 2 3 4 5m

LINEAR SCALE 1:100

NOTES

PROJECT:

PROPOSED ALTERATION TO REAR EXTENSION
AT NO. 106 RISLEY AVENUE,
LONDON N17 7ES

CLIENT:

MR. HAKAN CALABAKUL

ARCHITECTS:

ARCHEXEL LIMITED LONDON
ARCHITECTURE. DESIGN
6, MALCOLM WAY LONDON, E11 1PW
TEL. +44 (0) 208 257 8460

DRWG. TITLE
PROPOSED FLOOR PLANS

DESIGNED	CA
DRAWN	CA
CHECKED	CA
SCALE	1 :100@A3
DATE: DECEMBER, 2015	SHEET NO HC-04