Farrer Rd, London N8

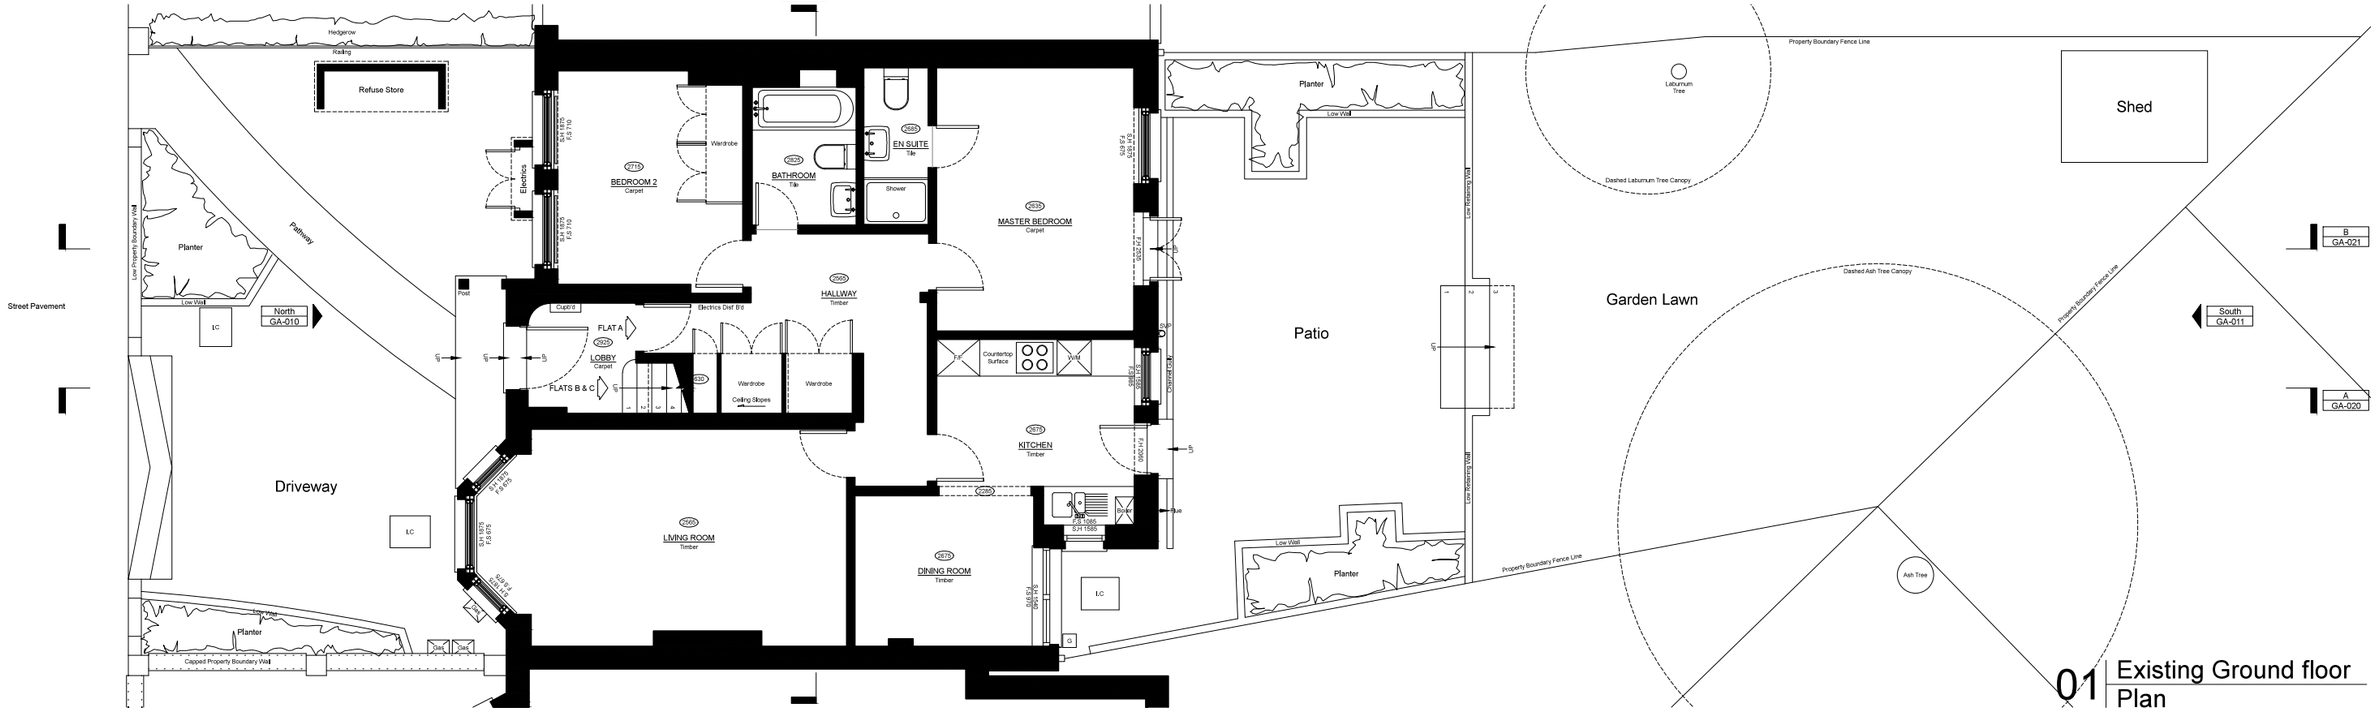

01 Existing Ground floor Plan

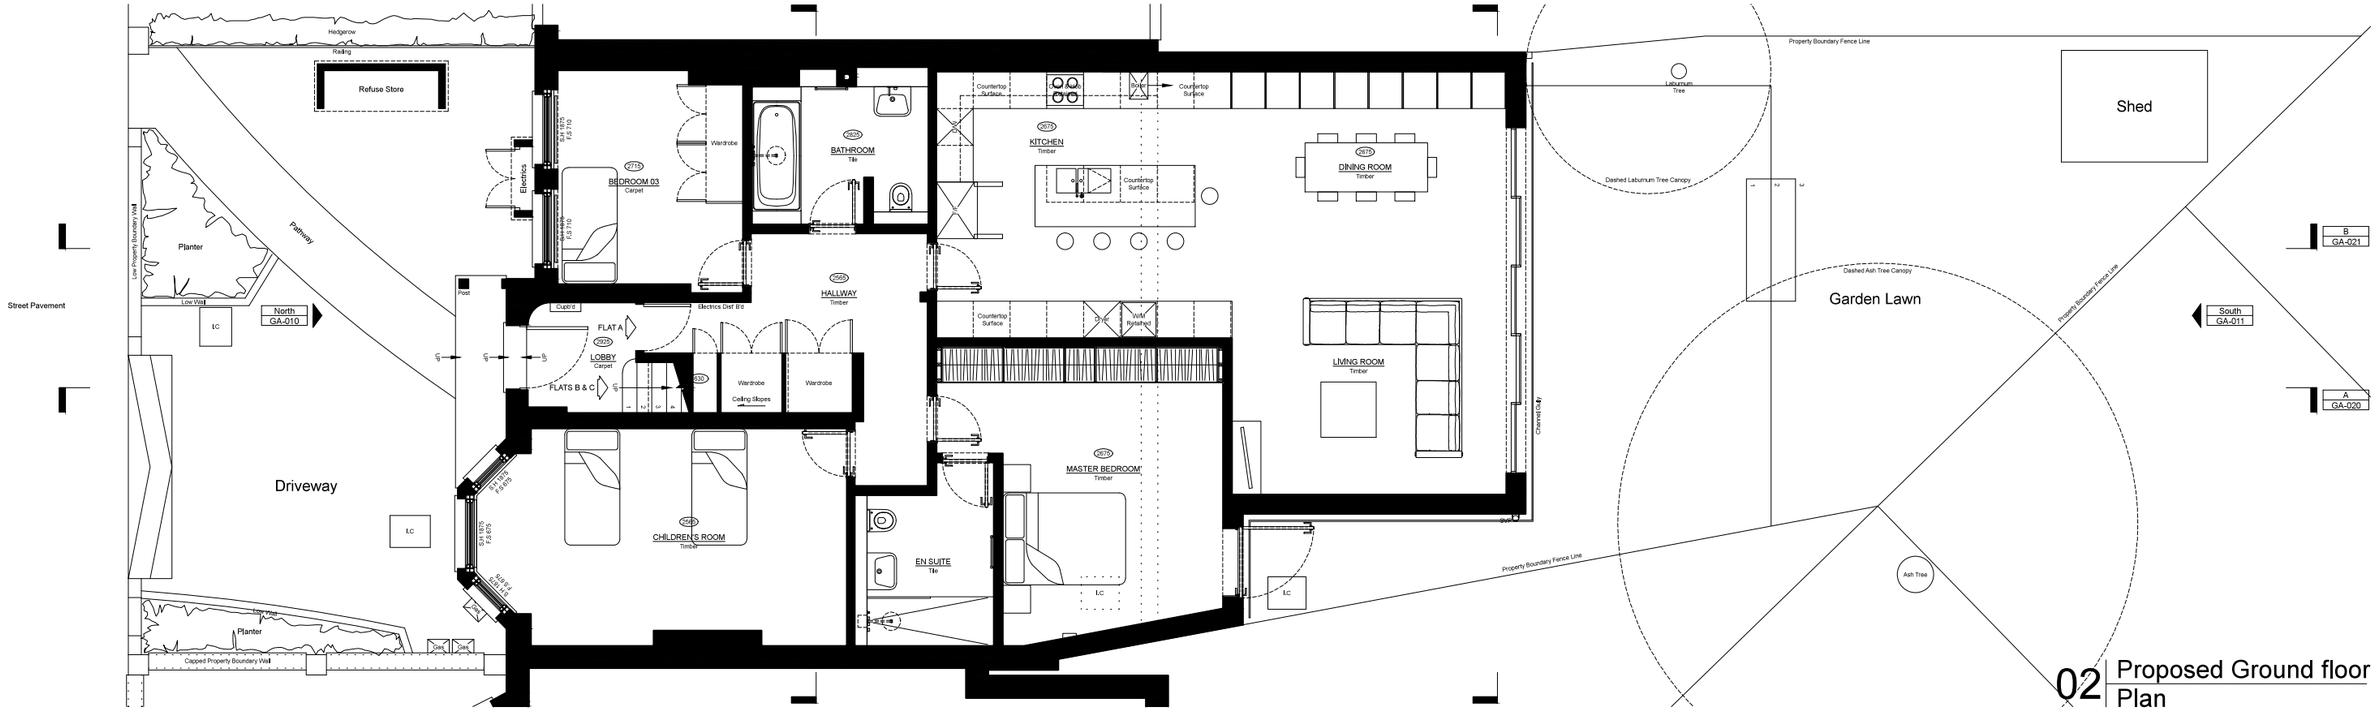

02 Proposed Ground floor Plan

0m 1 2 3 4 5m

NOTES

Architecture for London Limited

This drawing is copyright. All rights reserved.
Do not scale from this drawing: work from figured dimensions only.

82 Clerkenwell Road London EC1M 5RF
e: mail@architectureforlondon.com
t: 020 3637 4236
w: www.architectureforlondon.com

PROJECT TITLE	55a Farrer Road						
DRAWING TITLE	General Arrangement Ground floor						
DWG STATUS	Planning						
DRAWN	MM	FILE	xxx	DATE	03–06–16	REVISION	D
CHECKED	AM	JOB NO.	16034	SCALE	1:100 @ A3	DWG NO.	GA–002