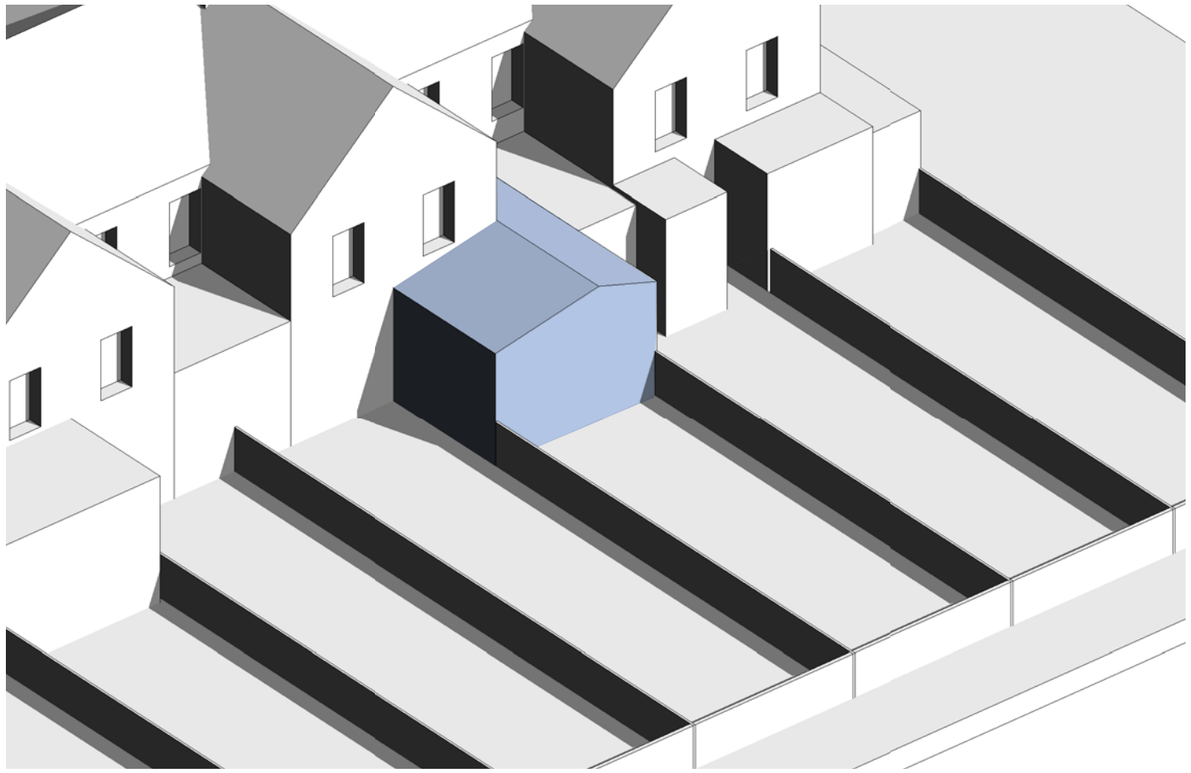

PROPOSED EXTENTION | View of overshadowing to No. 173 A

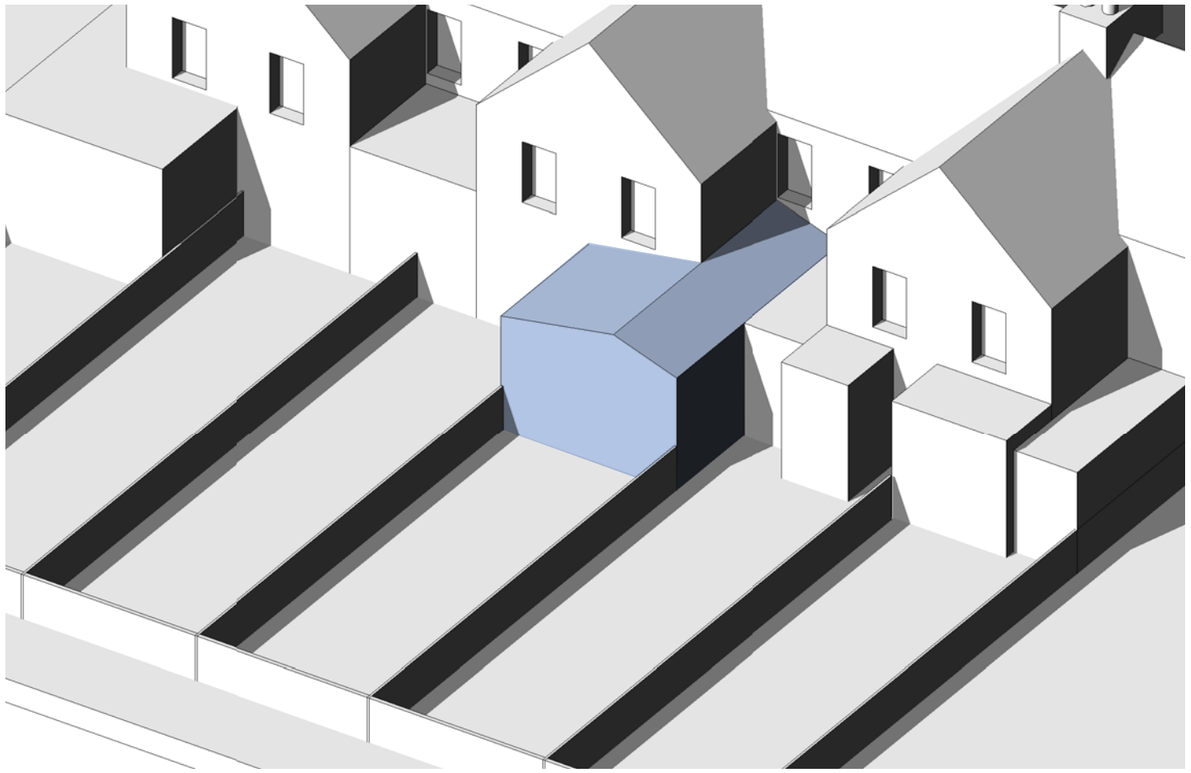

PROPOSED EXTENSION | View of overshadowing to No. 171 A

REVISION		DATE/DRAWN
-	PLANNING ISSUE	27/07/16 TR

Mr Palmer & Miss Randall

PROJECT 173B LANGHAM ROAD

DRAWING TITLE PROPOSED OVERSHADOWING
AXONOMETRIC VIEWS

DATE JULY 2016 SCALE NTS
DRAWN TR CHECK TR
STATUS PLANNING
JOB NUMBER 015
DRAWING NUMBER LNG-411 REV -