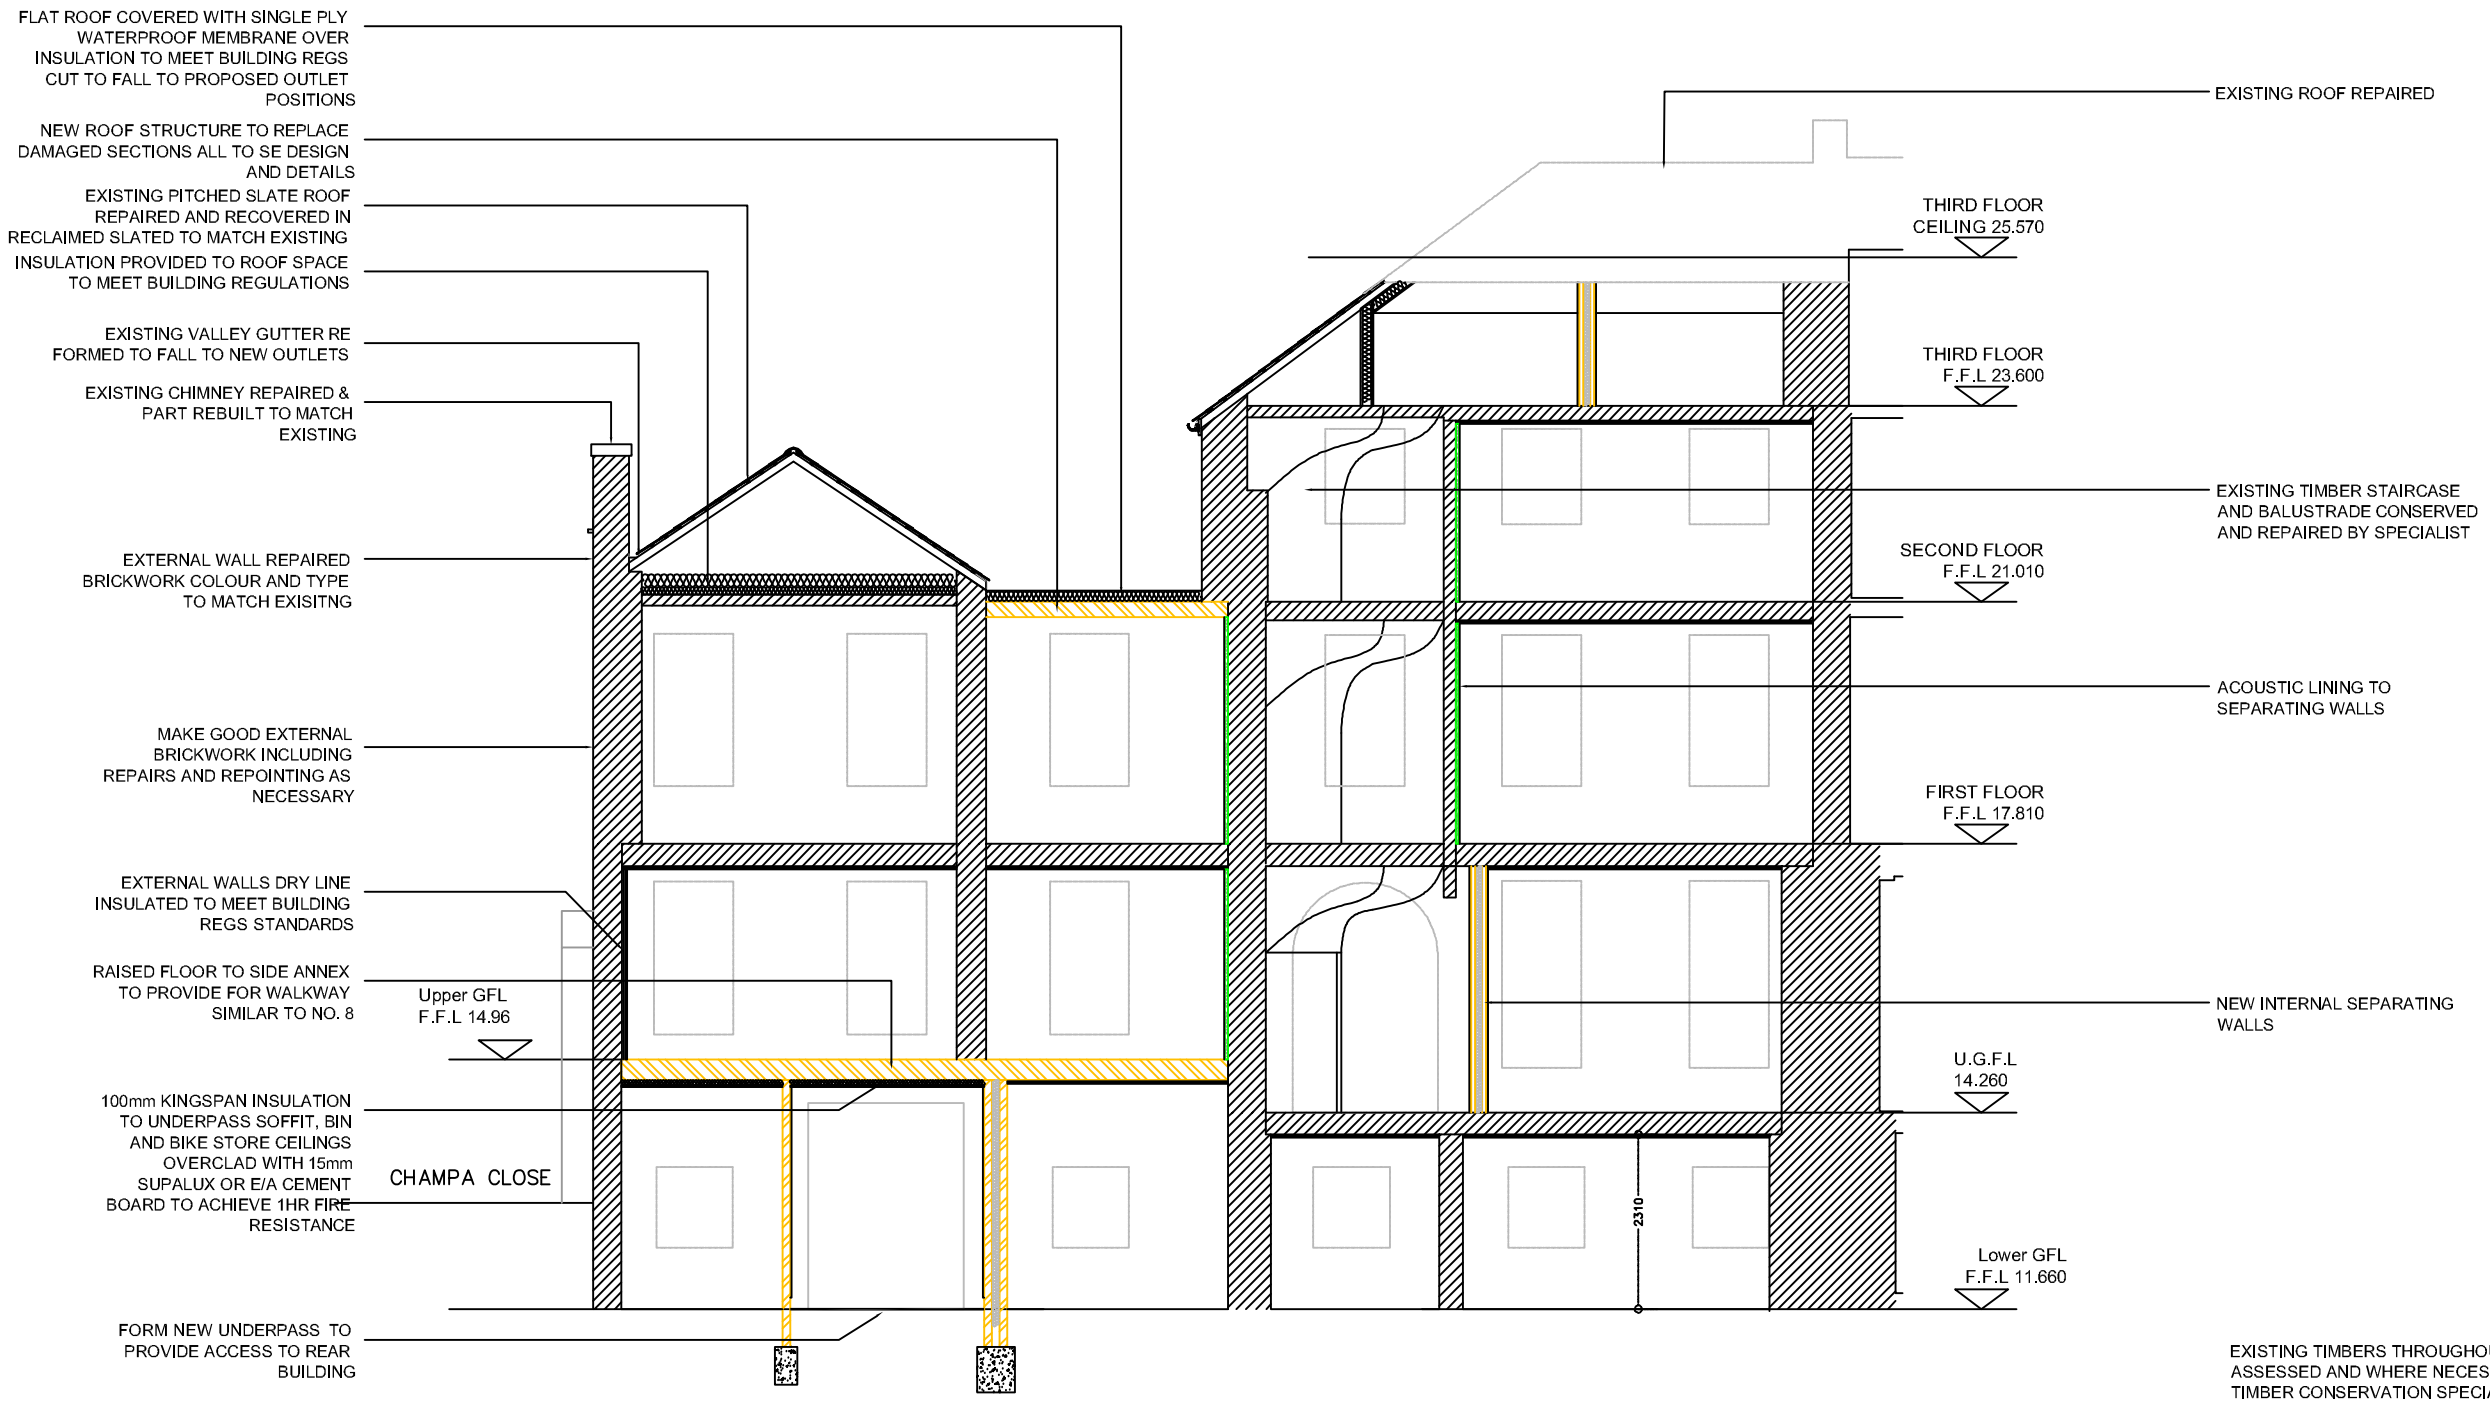


SECTION 3-3

EXISTING TIMBERS THROUGHOUT BUILDING TO BE ASSESSED AND WHERE NECESSARY TREATED BY TIMBER CONSERVATION SPECIALIST FOR INSECT AND FUNGAL DECAY PRIOR TO ANY WORKS OF REPAIR BEING UNDERTAKEN TO ENSURE CONDITION OF RETAINED TIMBERS IS CONDUSIVE TO REUSE IN PROPOSED SCHEME.

EXISTING TIMBER AND BRICKWORK STRUCTURE TO BE ASSESSED BY STRUCTURAL ENGINEER PRIOR TO ANY WORKS OF REPAIR BEING UNDERTAKEN. ENGINEER TO PROVIDE SCHEME OF REPLACEMENT AND/OR STRENGTHENING WORKS NECESSARY FOR PROPOSED SCHEME

Revisions:
Suffix / Date / Drawn/ Description

GENERAL
Do not scale drawings, Report any dimensional discrepancies.

©This drawing is the property of Philip Bailey Architects and must not be copied or reproduced in full or in part without express written permission

- (●) Approval
- ( ) Preliminary
- ( ) Information
- ( ) Tender
- ( ) Construction
- ( ) As Built

Client Redwing

Project 7 Bruce Grove

Drawing Proposed Section 3-3

Format A3

Scale 1:100

Date May 16

Project Ref. 548

Drawing No. 120

Revision .

philip bailey architects
1 Watton Road
Knebworth
Herts
SG3 6AH
Tel: 01923 289960
Fax: 01923 289961