

EXISTING NORTH (FRONT) ELEVATION



EXISTING EAST (SIDE) ELEVATION

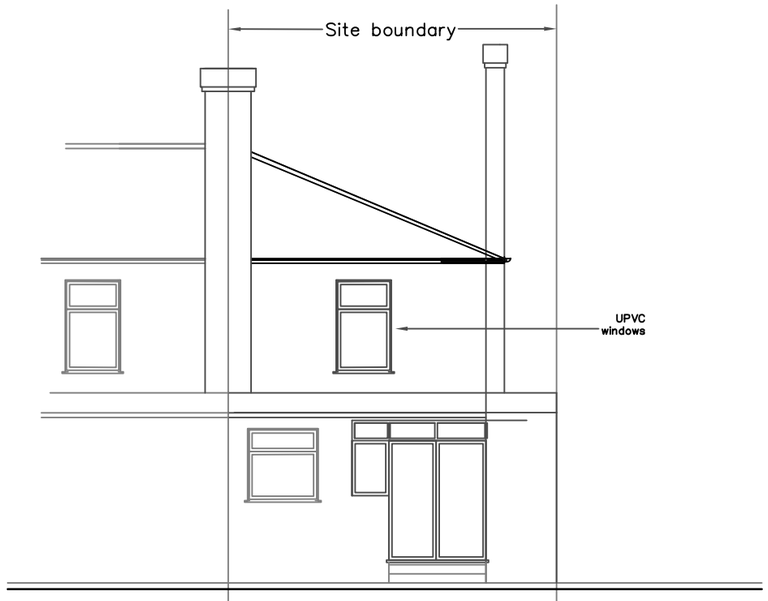

EXISTING SOUTH (REAR) ELEVATION

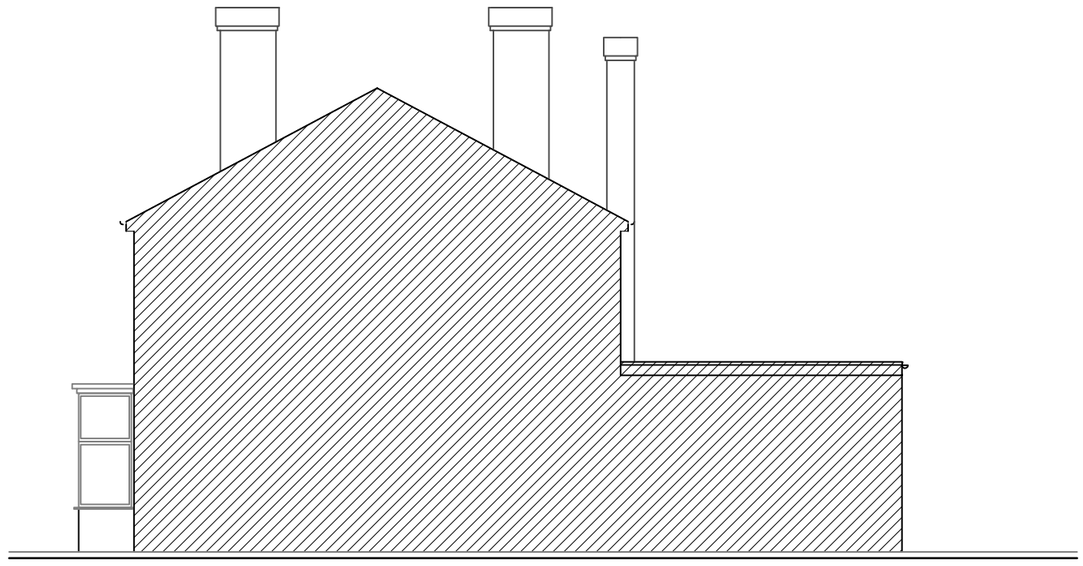

EXISTING WEST (SIDE) ELEVATION

0 1 2 3 4 5m

LINEAR SCALE 1:100

NOTES

PR0JECT:

PROPOSED ALTERATION TO REAR EXTENSION
AT NO. 106 RISLEY AVENUE,
LONDON N17 7ES

CLIENT:

MR. HAKAN CALABAKUL

ARCHITECTS:

ARCHEXEL LIMITED LONDON
ARCHITECTURE. DESIGN
6, MALCOLM WAY LONDON, E11 1PW
TEL. +44 (0) 208 257 8460

DRWG. TITLE
EXISTING ELEVATIONS

DESIGNED	CA
DRAWN	CA
CHECKED	CA
SCALE	1 :100@A3
DATE: DECEMBER, 2015	SHEET NO HC-06