THIS DRAWING IS © 38 DESIGN. ALL DIMENSIONS ARE TO BE CHECKED ON SITE PRIOR TO COMMENCEMENT OF WORKS. 38 DESIGN TO BE NOTIFIED OF ANY DISCREPANCIES. DO NOT SCALE FROM THIS DRAWING.

1:100
0 1 2 3 4

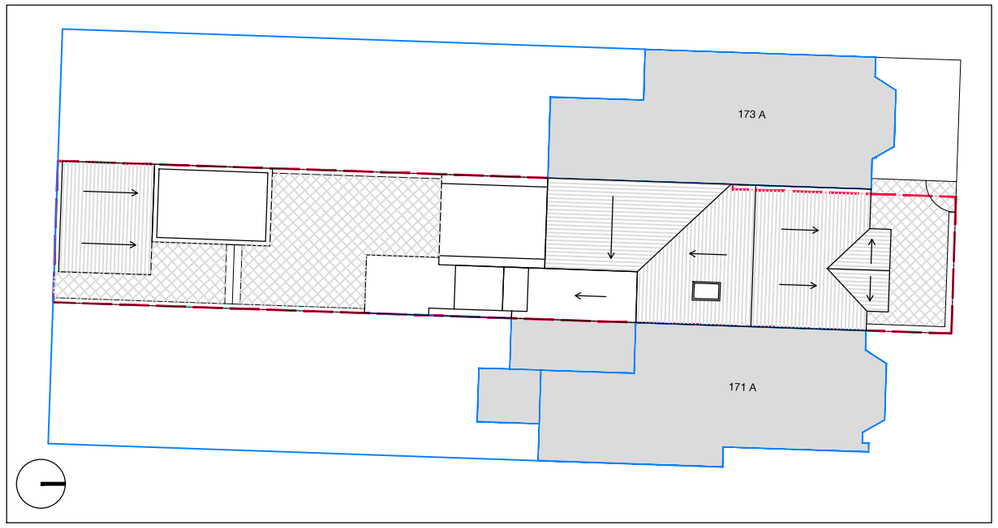

01 EXISTING ROOF PLAN | 1:200

KEY

- Site Boundary
- Demolition
- Facing Brickwork
- Roof Tiles
- Existing Walls
- Hard Standing

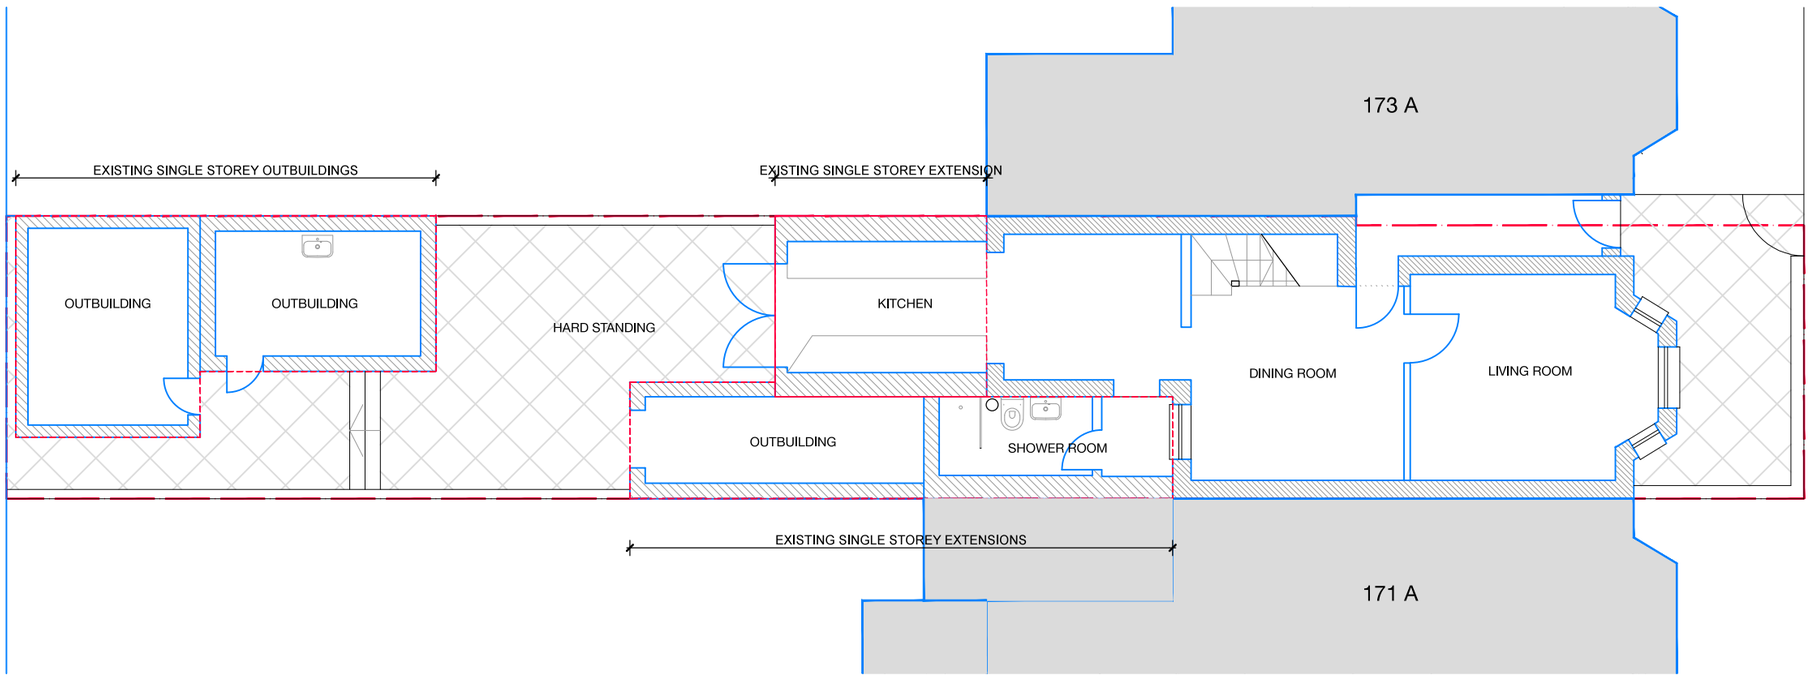

02 EXISTING GROUND FLOOR PLAN | 1:100

REVISION		DATE/DRAWN
-	PLANNING ISSUE	27/07/16 TR

Mr Palmer & Miss Randall

PROJECT 173B LANGHAM ROAD

DRAWING TITLE EXISTING PLANS

DATE JULY 2016 SCALE 1:100 @ A3

DRAWN TR CHECK TR

STATUS PLANNING

JOB NUMBER 015

DRAWING NUMBER LNG-100 REV -