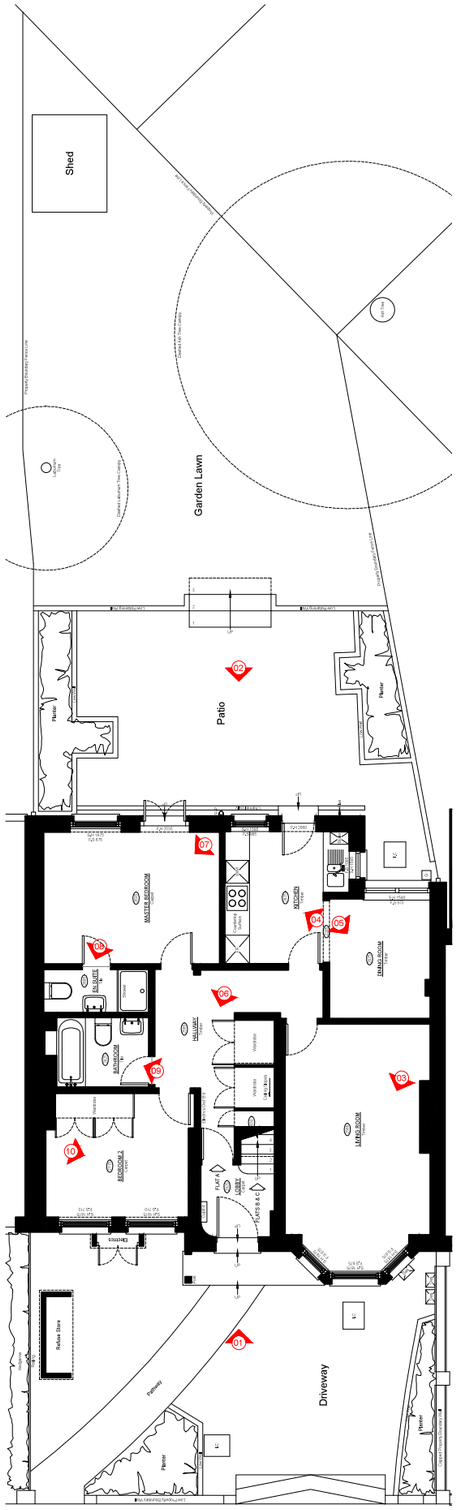

Existing Ground floor
Key Plan



01 Front elevation Photo



02 Rear elevation Photo



03 Living room Photo



04 Kitchen Photo

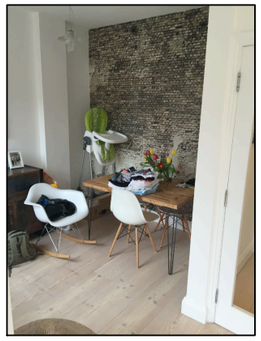

05 Dining Photo



06 Hallway Photo



07 Master bedroom Photo



08 En suite Photo

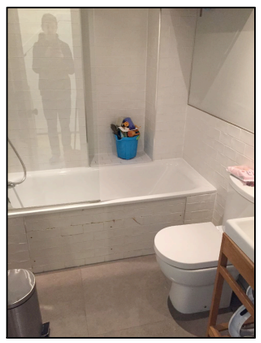

09 Bathroom Photo

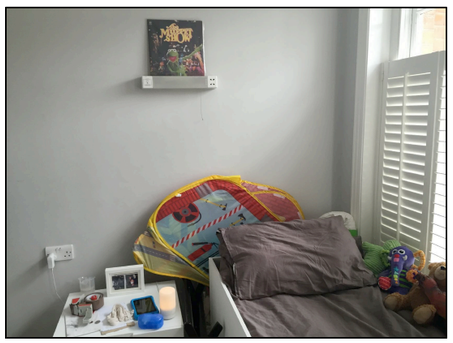

10 Bedroom 2 Photo

NOTES

Architecture for London Limited

This drawing is copyright. All rights reserved.
Do not scale from this drawing: work from figured dimensions only.

82 Clerkenwell Road London EC1M 5RF
e: mail@architectureforlondon.com
t: 020 3637 4236
w: www.architectureforlondon.com

afl

PROJECT TITLE	55a Farrer Road						
DRAWING TITLE	General Arrangement Ground floor						
DWG STATUS	Planning						
DRAWN	MM	FILE	xxx	DATE	28–07–16	REVISION	–
CHECKED	AM	JOB NO.	16034	SCALE	NTS @ A3	DWG NO.	Photos