This drawing must not be reproduced without permission.
Do not scale from drawing.
Contractor to check all dimensions on site.
Report discrepancies to the architect.



8 REAR VIEW



9 REAR VIEW



10 REAR VIEW



11 SIDE DORMER OF NEIGHBOUR

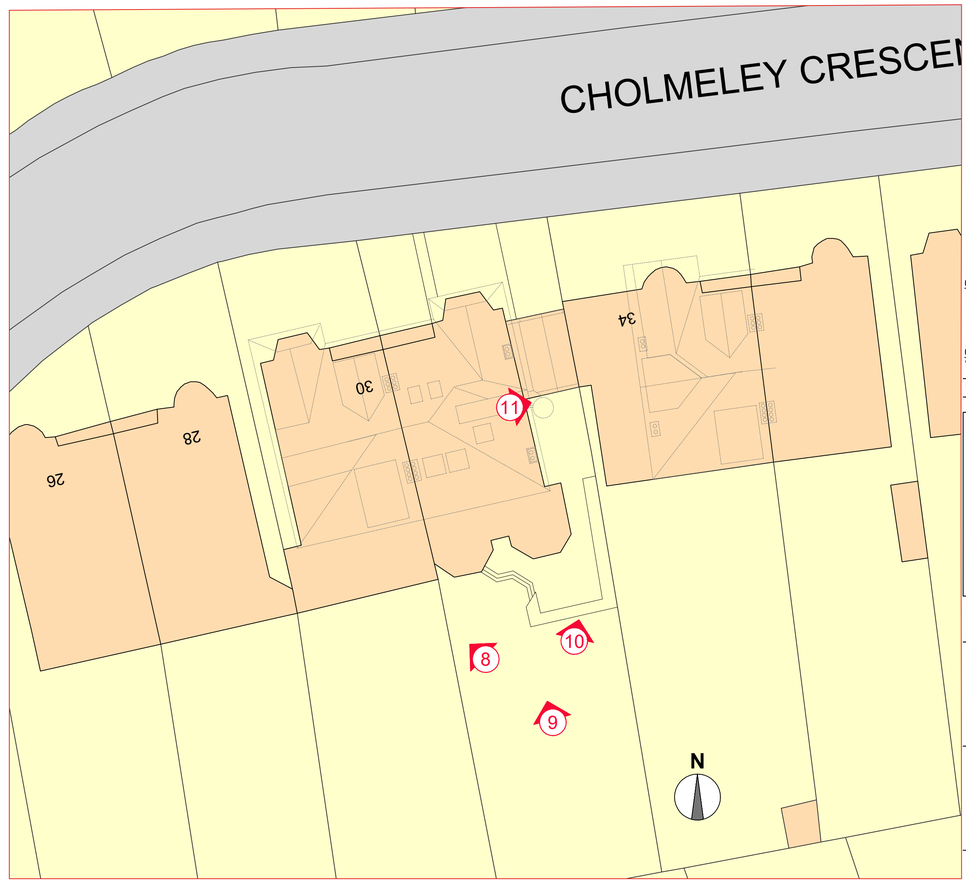

L LOCATION PLAN
Scale: 1:200

0m 5m 10m 15m 20m
Scale: 1:250

rev	amendments	date	by
01	Revise photos Add parapet line of neighbour's rear extension Add photo reference site plan	06.04.2020	
00	* ISSUED FOR PLANNING	14.03.2020	Int

architects
ipa
T + 44 (0) 20 7436 1133
W ipa-architects.com

Project
32 CHOLMELEY CRESCENT
HORNSEY
LONDON
N6 5AH

Drawing Title
SITE PHOTOGRAPHS

Drawing Status
EXISTING

Date 18.02.2020
Drawn by INT
Scale A1 @ 1:200
Drawing No. 20K4.EX.0004
Rev 01
Cad File 20K4.EX.0001

© IPA Architects: All rights reserved.