This drawing must not be reproduced without permission.
Do not scale from drawing.
Contractor to check all dimensions on site.
Report discrepancies to the architect.

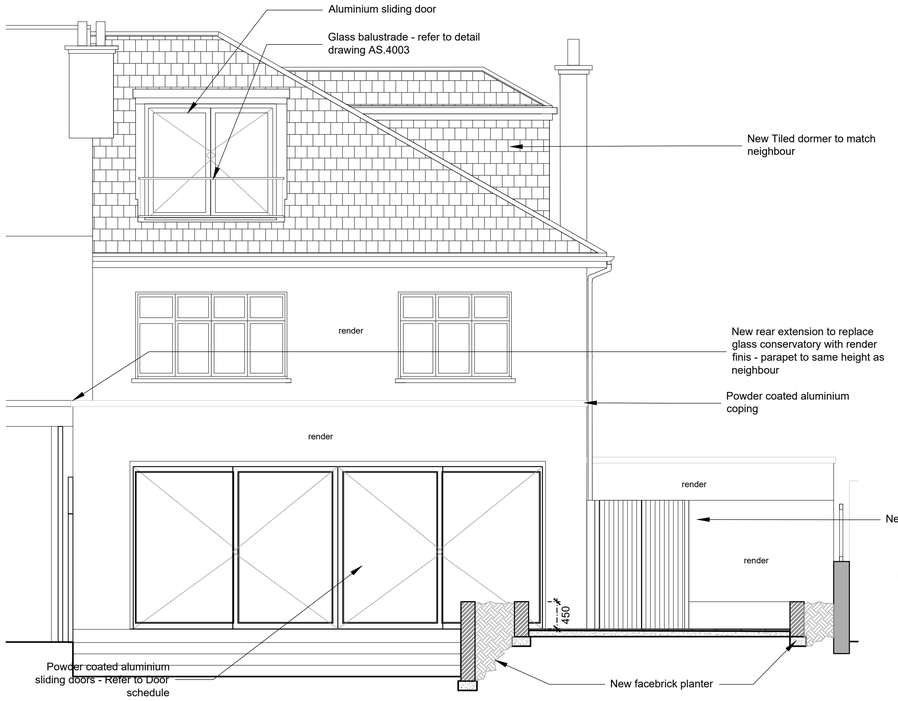

1 SOUTH ELEVATION

A1 @ Scale: 1:50



2 NORTH ELEVATION

A1 @ Scale: 1:50

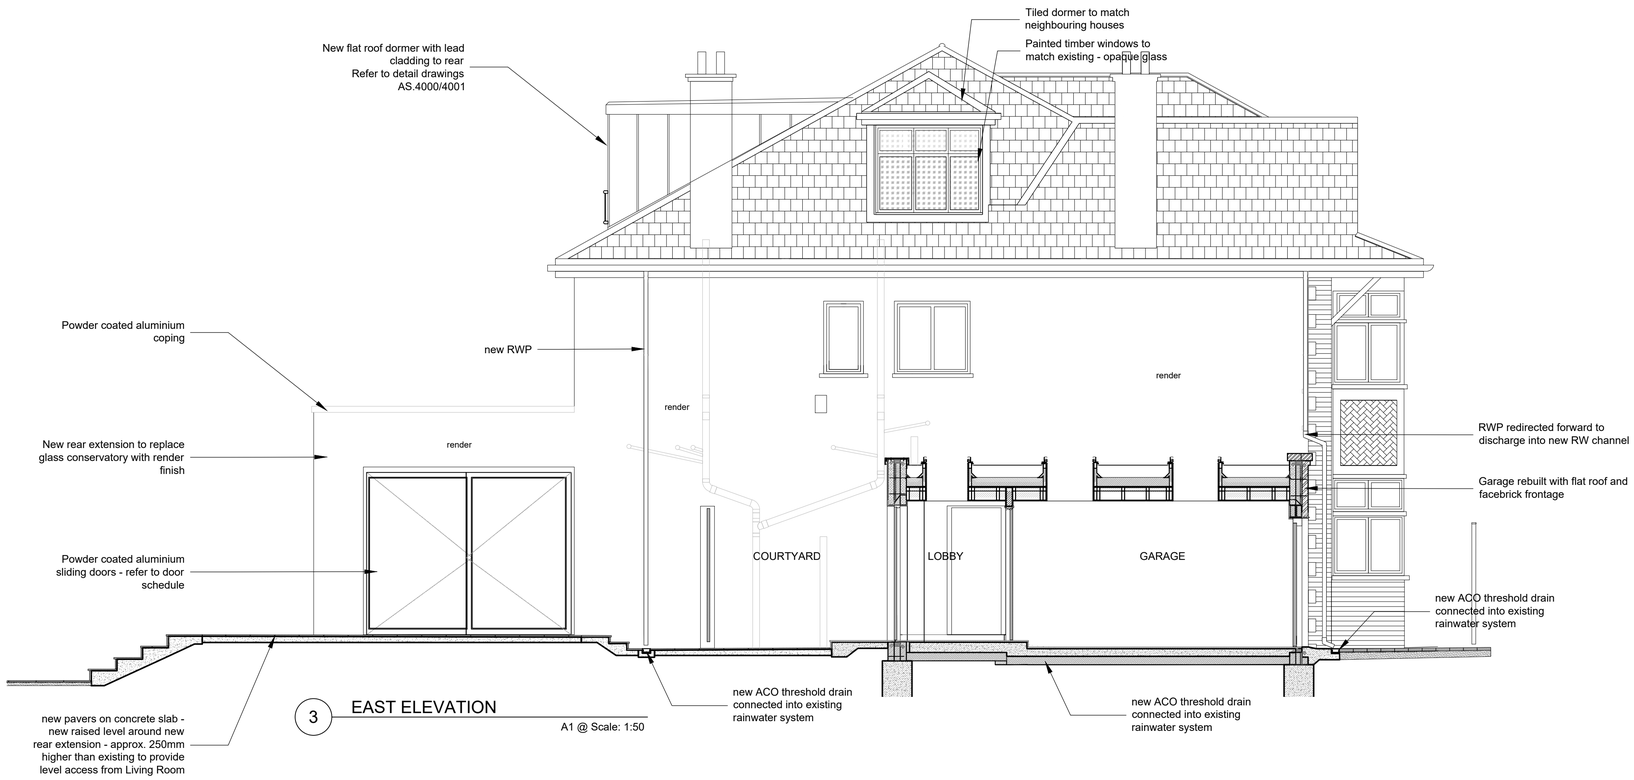

3 EAST ELEVATION

A1 @ Scale: 1:50

LEGEND

- Demolition
- Make good openings
- Proposed external full-fill cavity wall with facebrick external
- Proposed internal stud partition
- Proposed blockwork
- Proposed Lintels / Steels REFER TO STRUCT ENG DETAILS
- Proposed Facebrick
- Existing structure

0m 5m

rev	amendments	date	by
04	* Revise dormer fenestration - planning	10.06.2020	RVW
03	* Revise dormer width and dormer cheek widths - planning review	08.06.2020	RVW
02	* Revise dormer widths and apex heights.	05.06.2020	RVW
T1	* Issued for Tender	15.04.2020	
01	* Revise dormer widths, depths and positions.	06.04.2020	RVW

architects
ipa
T + 44 (0) 20 7436 1133
W ipa-architects.com

Project

32 CHOLMELEY CRESCENT
HORNSEY
LONDON
N6 5AH

Drawing Title

NORTH ELEVATION
SOUTH ELEVATION
EAST ELEVATION

Drawing Status

PROPOSED

Date	Drawn by
18.02.2020	INT
Scale: A1 @ 1:50	A3 @ 1:100
Drawing No.: 20K4.LO.2000	Rev: 04

Cad File: 20K4.LO.2000

© IPA Architects: All rights reserved.