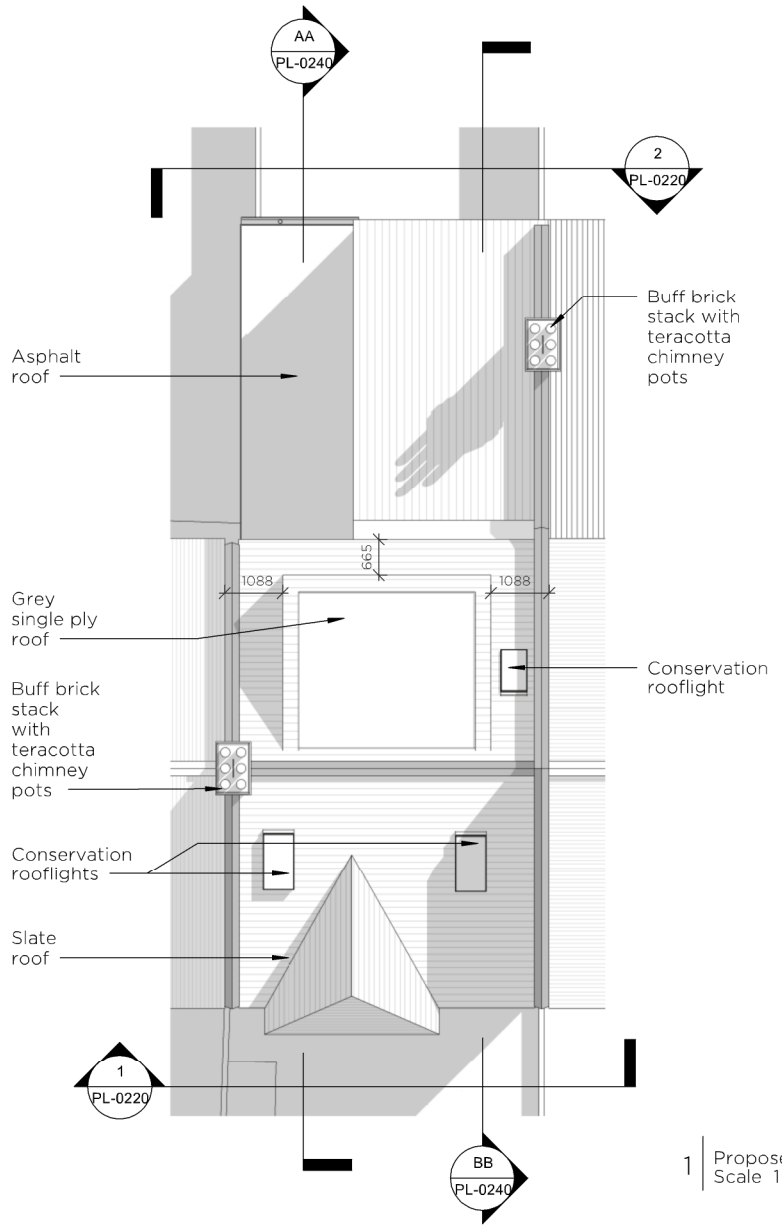

1 | Proposed Level 02 Plan
Scale 1 : 100

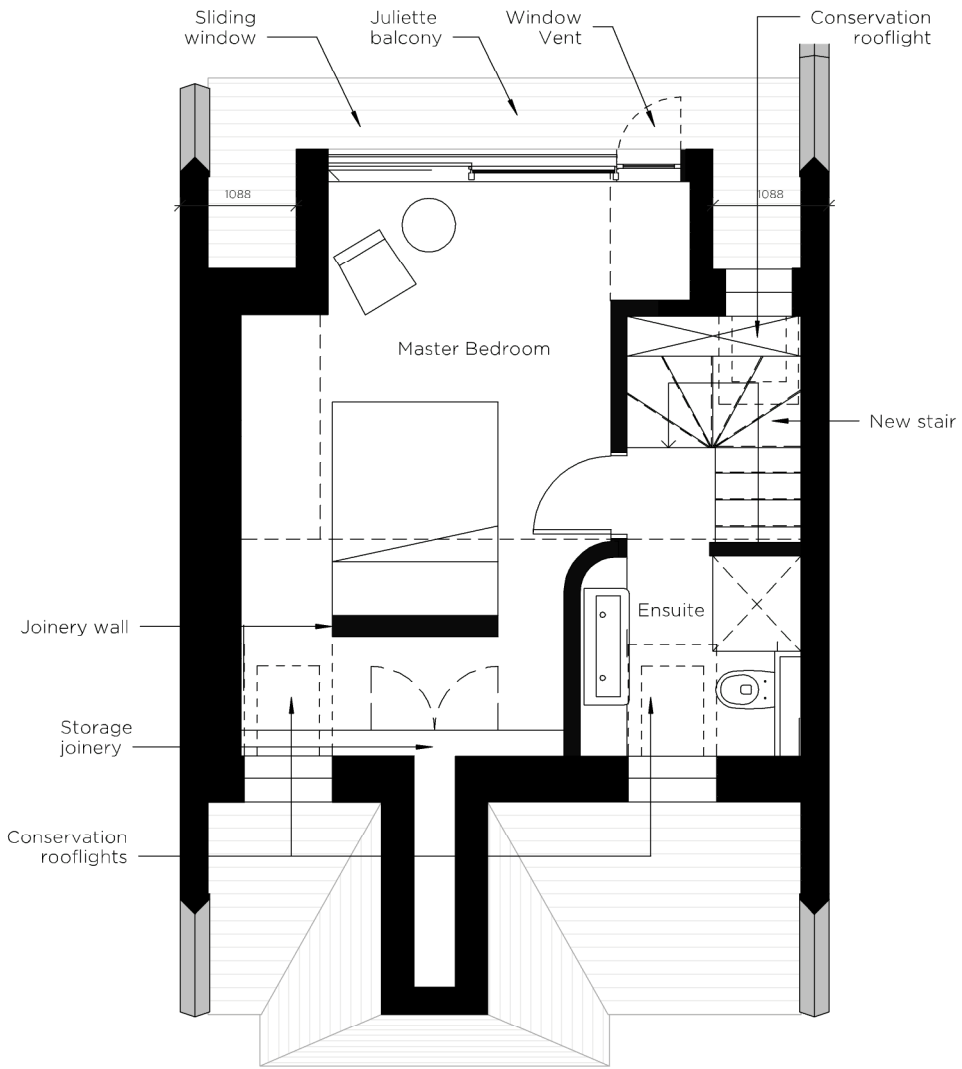

2 | Proposed Roof Plan
Scale 1 : 50

Rev.	Date	Description
00	05/11/2018	First Issue
01	07/03/2019	Amended to set dormer window 300mm further away from eaves

N

LANGSTAFF DAY ARCHITECTS

address 30/41 Provost Street London N1 7NB
e-mail office@langstaffday.co.uk

project No.134 Station Road
for Rachel Tattersdill & Toby Castle
title Proposed Roof Plan & Level 02

status For Planning
To be read in conjunction with all relevant information - do not scale

scale	size	drawing number	rev.
Varies	A3	STR-PL-0201	01