This drawing must not be reproduced without permission.
Do not scale from drawing.
Contractor to check all dimensions on site.
Report discrepancies to the architect.

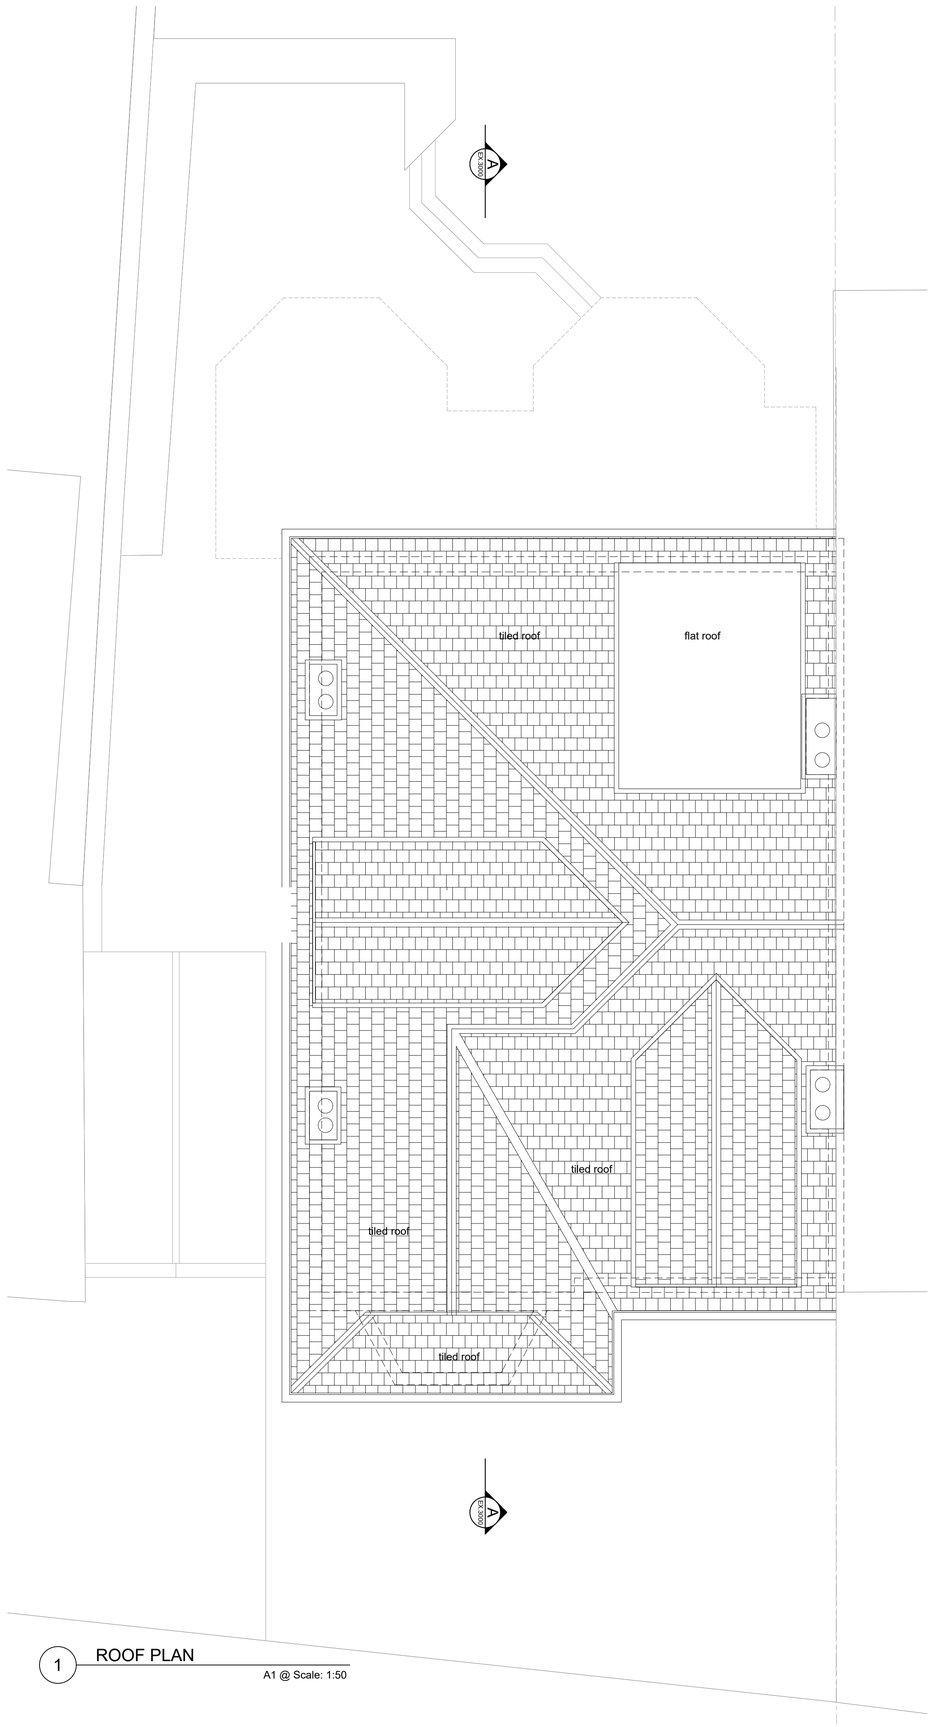

1 ROOF PLAN
A1 @ Scale: 1:50

N

0m 5m

rev	amendments	date	by

architects
ipa
T + 44 (0) 20 7436 1133
W ipa-architects.com

Project
32 CHOLMELEY CRESCENT
SHEPHERDS HILL
LONDON
N6 5AH

Drawing Title
ROOF PLAN

Drawing Status
PROPOSED

Date	Drawn by
18.02.2020	INT
Scale	
A1 @ 1:50	A3 @ 1:100
Drawing No.	Rev
20K4.LO.1002	00
Cad File	
20K4.LO.1000	

© IPA Architects: All rights reserved.