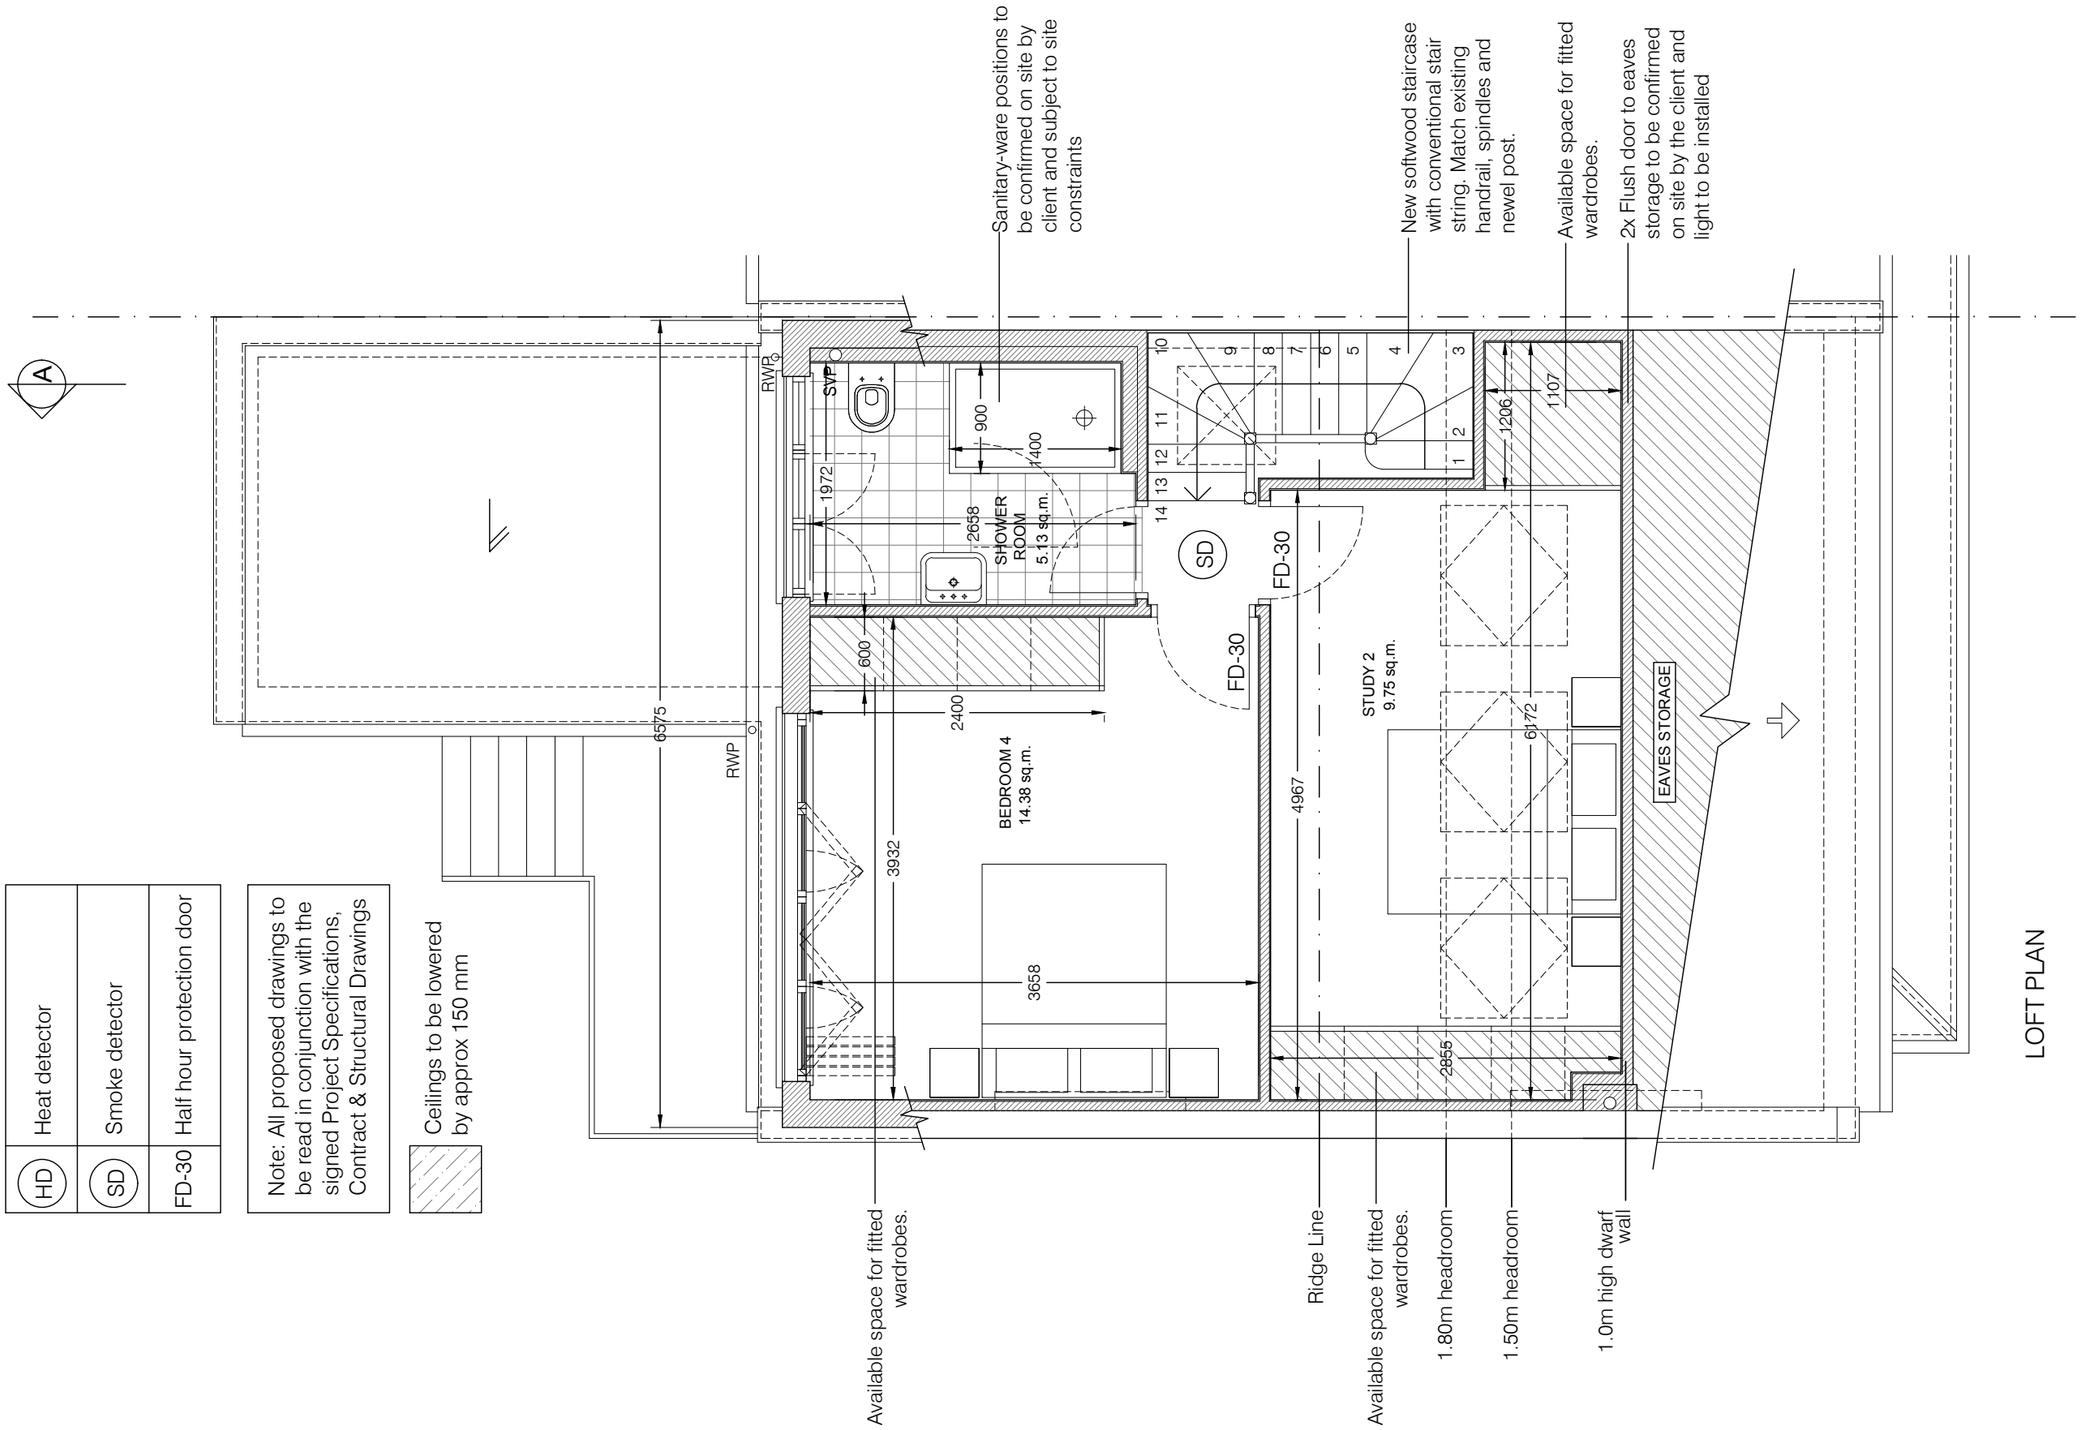

Humo Studio Ltd
7 Arligton Mews, Arlington Close, London, SE3 6AX
Tel: +44 (0)208 852 3747 Email: info@humostudio.com

All site dimensions to be verified by contractor. Figured dimensions to be used only. This drawing is the property of Humo Studio Ltd. & Copyright is reserved by them on all its content. This drawing is issued on conditions that it is not copied, reproduced, retained or disclosed to any unauthorized third party person without the named & written consent by Humo Studio Ltd. © 2016

Date	Note	Rev
24/02/2020	Changed external doors & rooflights and chimney stack/client.	A
05/03/2020	Changed shower room door for French doors/client.	B
06/03/2020	Added shower room French doors fixed side panel/client.	C
DD/MM/YY	xxxx	-

Elements to be removed

0 1 2 3 4 5 (0.5 1 1.5 2 2.5)

Project Title: 21639-RS-13 Woollaston Road	Drawing Number: 21639_805C
Drawing Title: Proposed Loft Plans	Client: Sandra Rodriguez/Morgan Fluin
	Drawn By: HM — Date: 17/02/20
Drawing Status (Design Intent / Preliminary / Tender / Construction / As Built): Planning	Scale: 1:50 — A-3