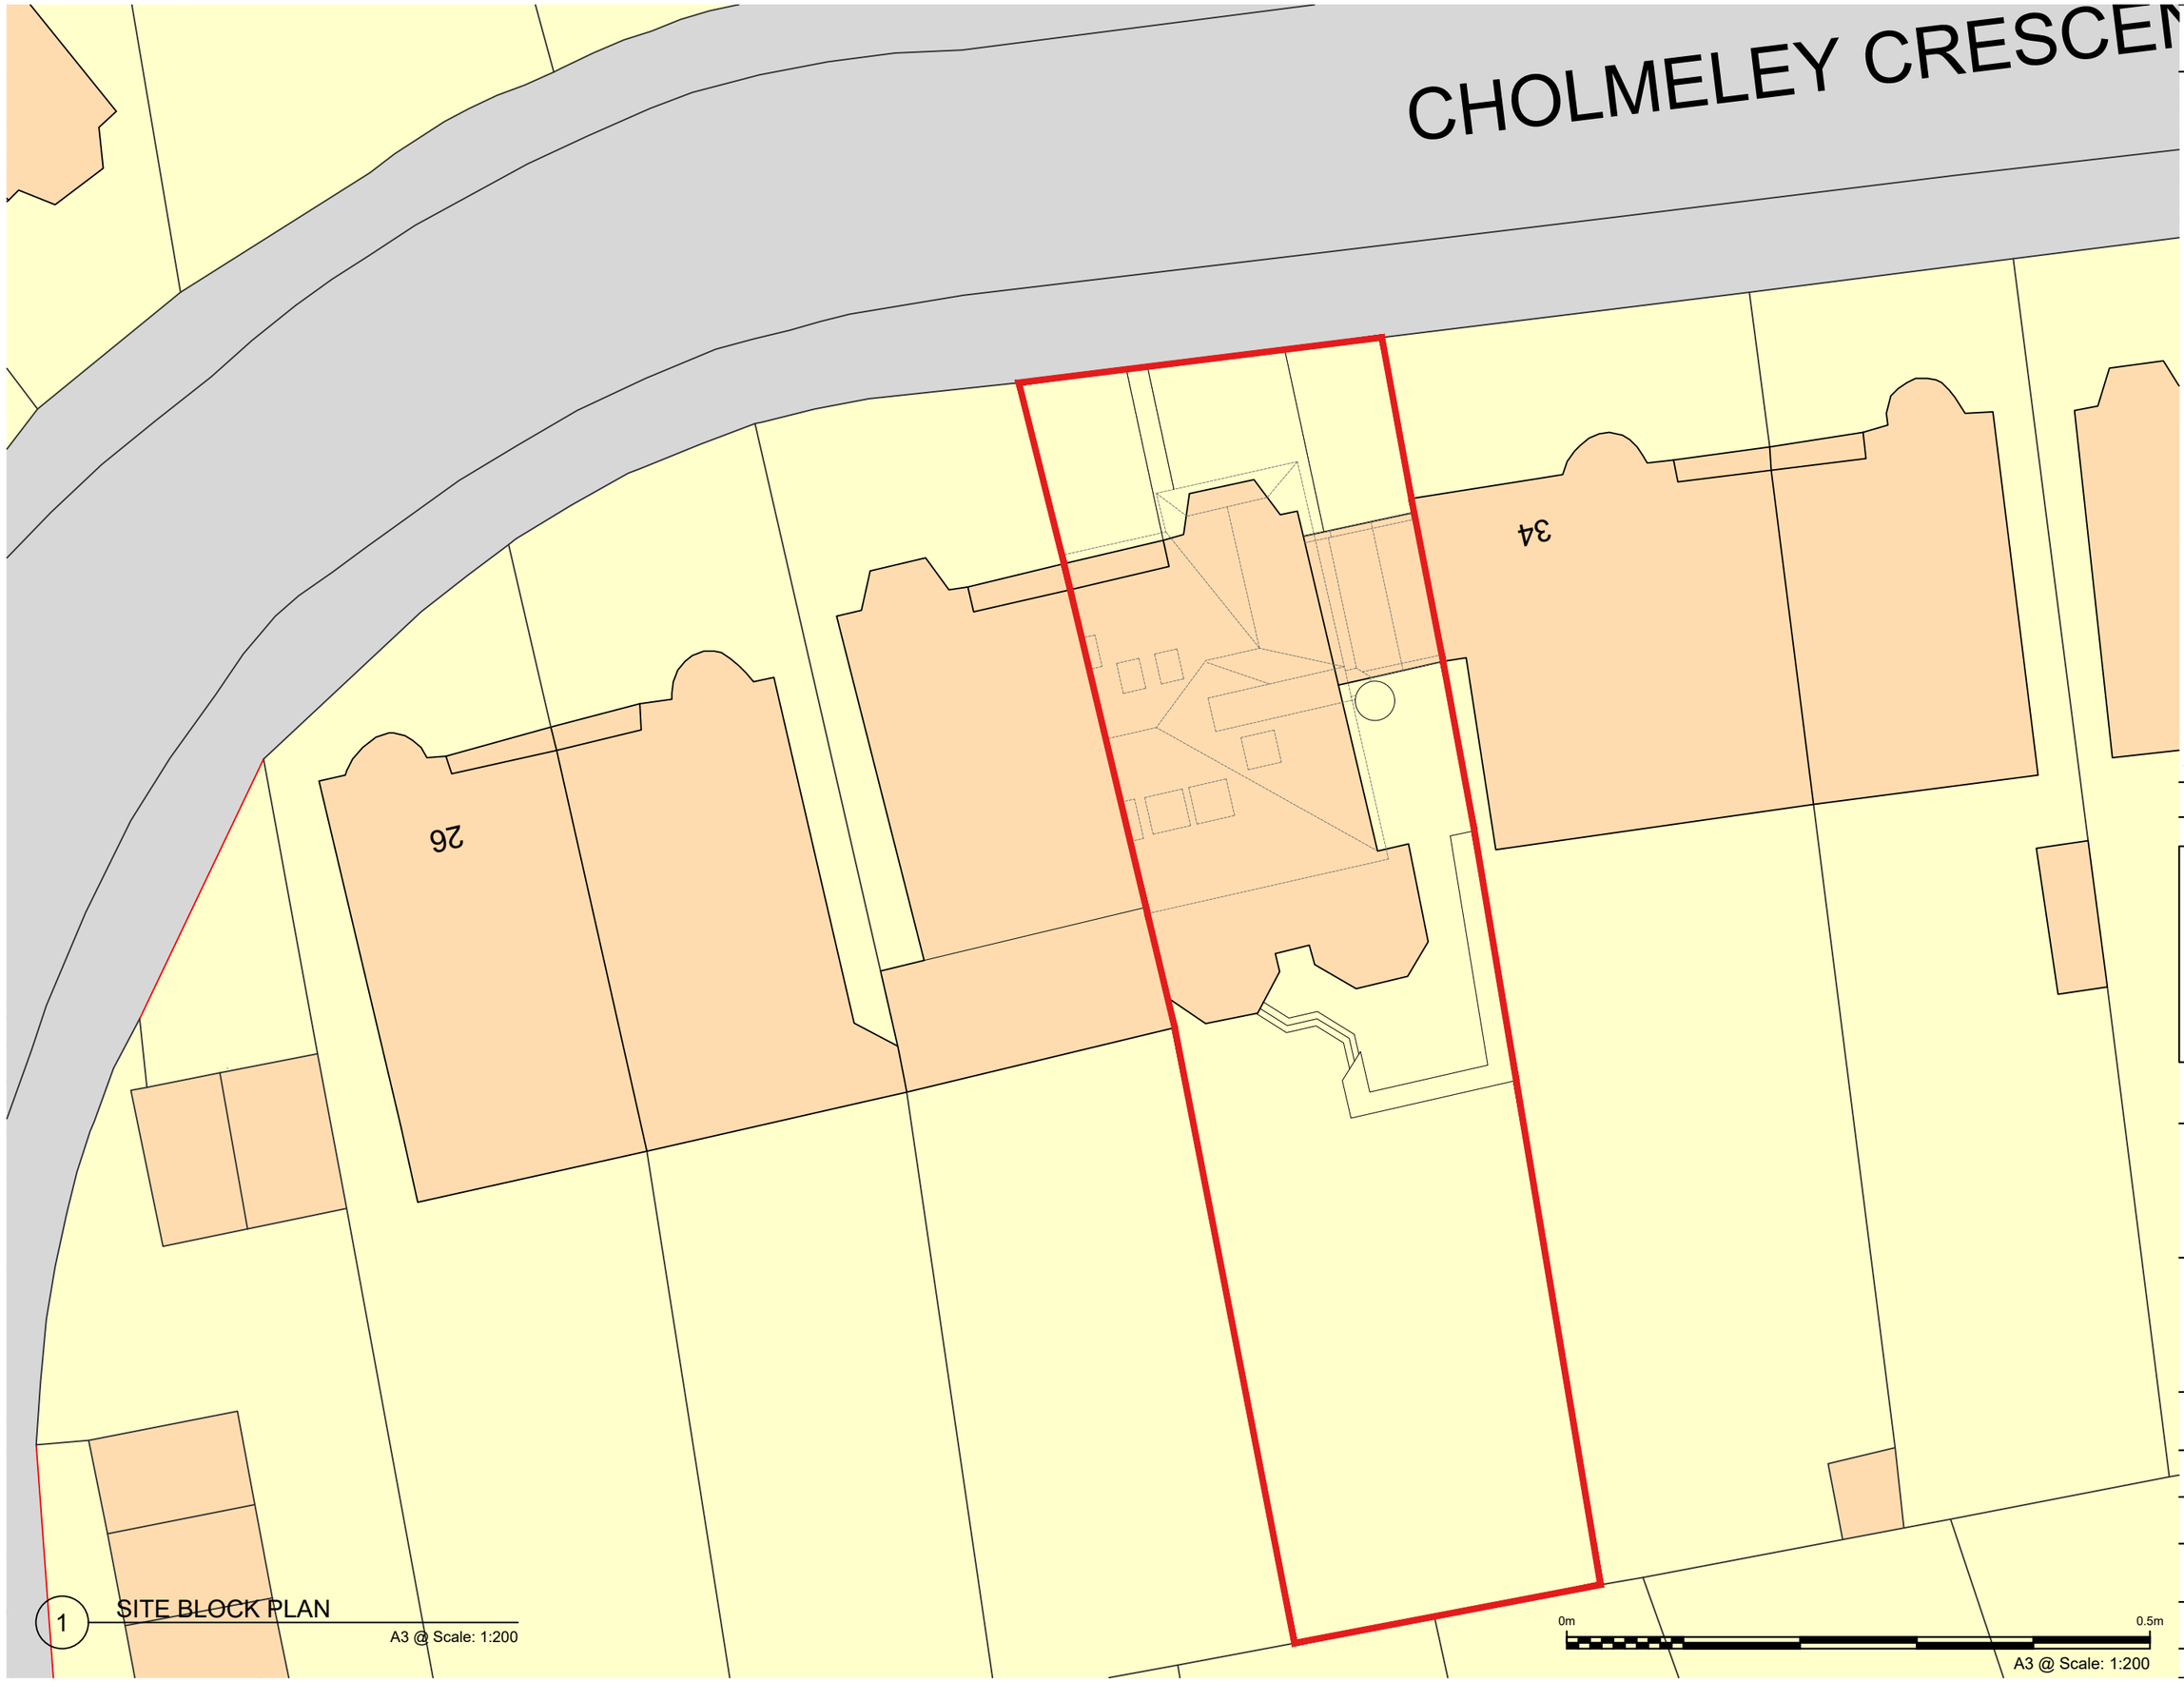

This drawing must not be reproduced without permission.
Do not scale from drawing.
Contractor to check all dimensions on site.
Report discrepancies to the architect.

N

rev	amendments	date	by
00	* ISSUED FOR PLANNING	14.03.2020	Int

architects
ipa
T +44 (0) 20 7436 1133
W ipa-architects.com

Project
32 CHOMELEY CRESCENT
SHEPHERDS HILL
LONDON
N6 5AH

Drawing Title
SITE BLOCK PLAN

Drawing Status
EXISTING

Date	Drawn by
14.03.2020	INT

Scale	
A3 @ 1:200	-/---

Drawing No.	Rev
20K4.EX.0002	00

Cad File
20K4.EX.0001

© IPA Architects: All rights reserved.