



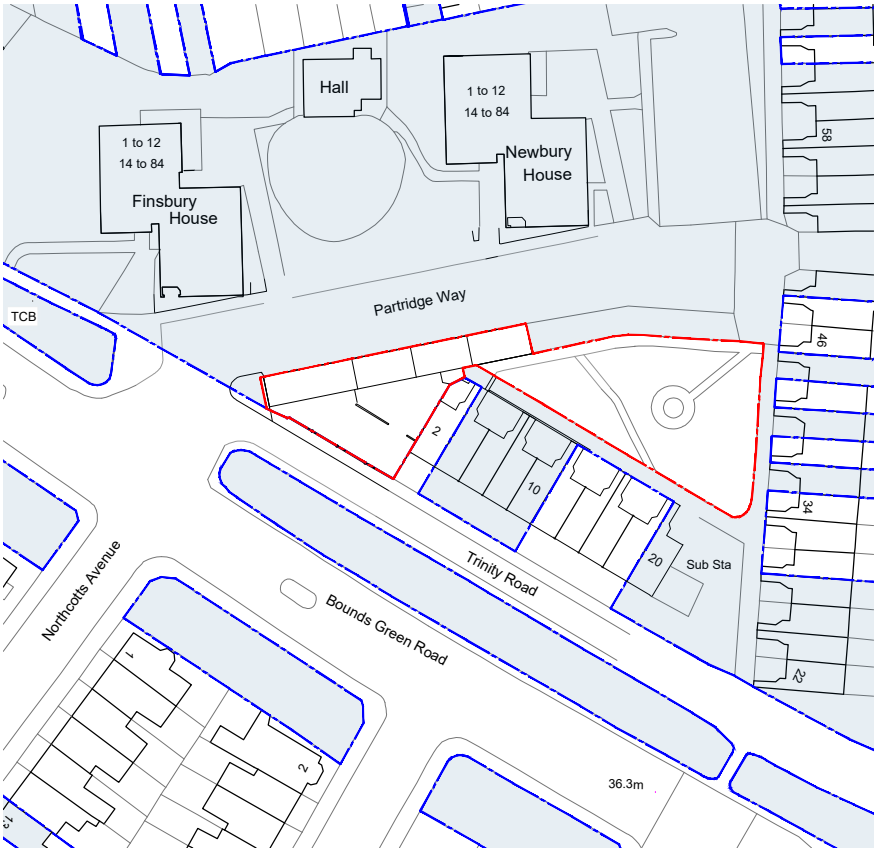

01 EXISTING LOCATION PLAN
001 1:1250

KEY

- SITE BOUNDARY
- NEIGHBOURING LAND AND BUILDING OWNERSHIP

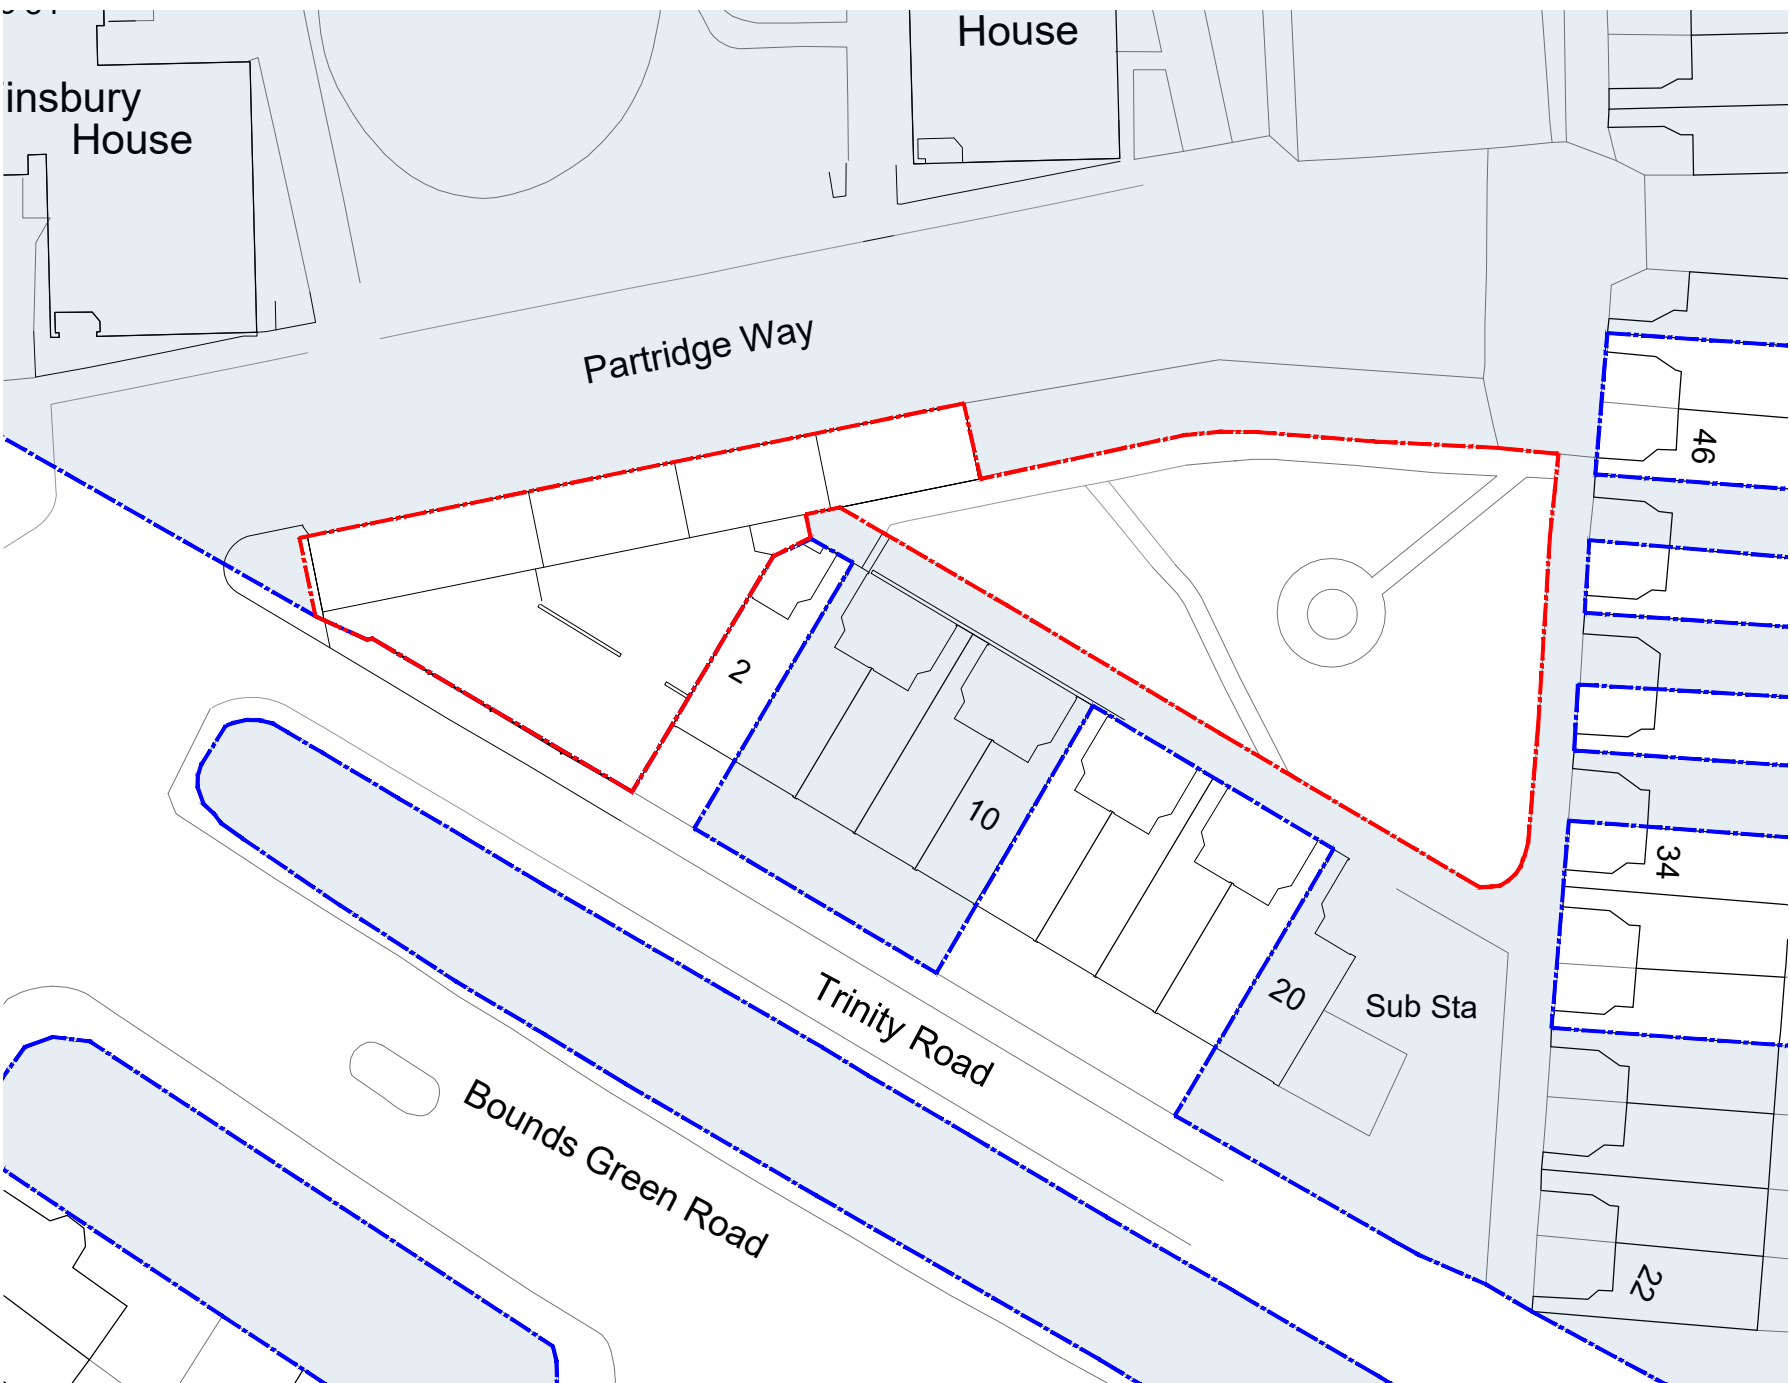

02 EXISTING BLOCK PLAN
001 1:500

CONTRACTORS ARE NOT TO SCALE OFF THIS DRAWING
ALL DIMENSIONS MUST BE CHECKED ON SITE
INFORM THE ARCHITECT OF ANY DISCREPANCIES PRIOR TO CONSTRUCTION
PLOT SIZE: A3

NOTES:

SCALE: 1:500 @ A3



SCALE: 1:1250 @ A3



REV	DATE	DESCRIPTION	DRN	CHK
P02	02.07.2021	BLUE LINE BOUNDARY ADDED	VL	CP
P01	08.04.2021	SCHEME FREEZE FOR PLANNING	VL	CP

REVISION HISTORY

PROJECT:
PARTRIDGE WAY
HARINGEY
CLIENT:
HARINGEY COUNCIL

DRAWING NO:
0226 - 001

DRAWING TITLE:
EXISTING
LOCATION AND BLOCK PLAN

SCALE @ A3: 1:1250 / 1:500

REV:
P02

UNIT
Unit One Architects Ltd

The Junction, Station Road, Watford, WD17 1EU
t: 0207 183 1456 | e: studio@unit1architects.com
www.unit1architects.com