


Rev A 23.11.21
dormer window added
towards rear

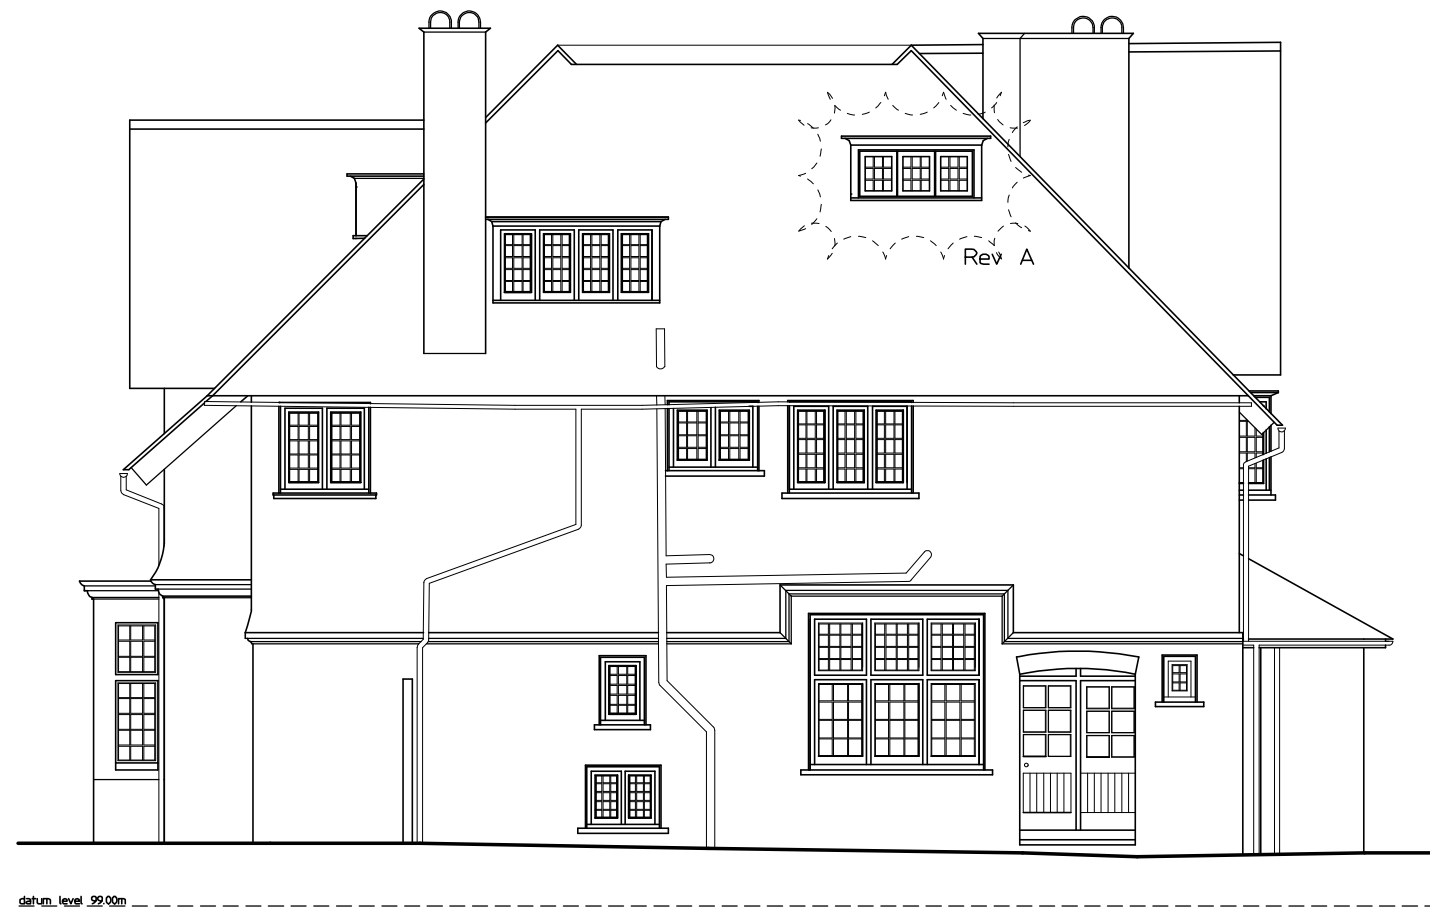

PROJECT 22 COLNEY HATCH LANE
LONDON N10 1DU

DRAWING SIDE ELEVATION AS EXISTS
south

NUMBER 1745/07 Rev A

Scale 1/100 at A3

Date 07.19 201 Upper Street
copyright protected London N1 1RQ
020-7226 3884

PETER BRADES ARCHITECTS
www.peterbradesarchitects.co.uk **PBA**