


Rev A 21.01.22
 enlarged side dormer added;
 chimney removed; rear dormer
 enlarged

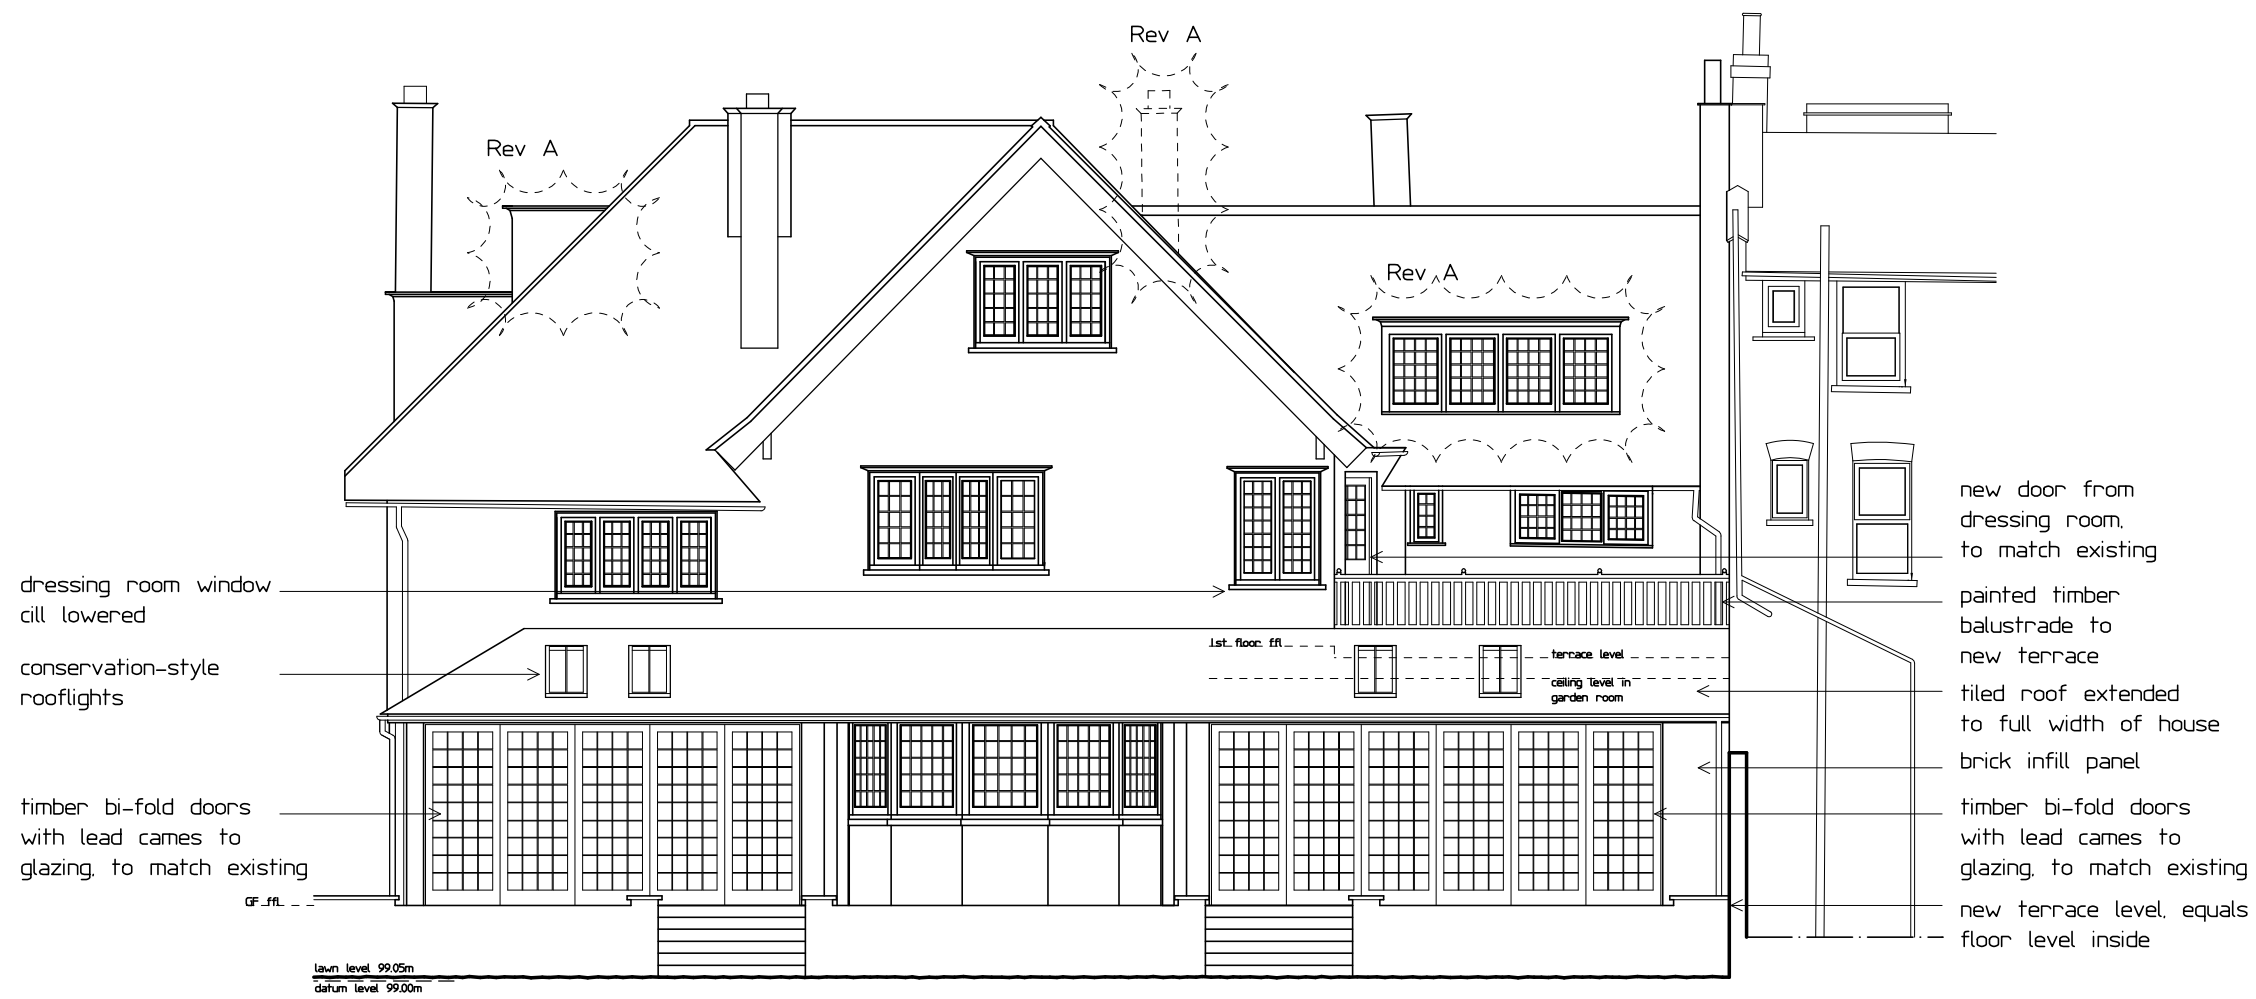

PROJECT 22 COLNEY HATCH LANE
 LONDON N10 1DU

DRAWING REAR ELEVATION AS PROPOSED
 east

NUMBER 1745/21 Rev A

Scale 1/100 at A3

Date 08.19 201 Upper Street
 copyright protected London N1 1RQ
 020-7226 3884

PETER BRADES ARCHITECTS
 www.peterbradesarchitects.co.uk **PBA**