


Rev A 21.01.22
enlarged dormers added;
rear chimney removed

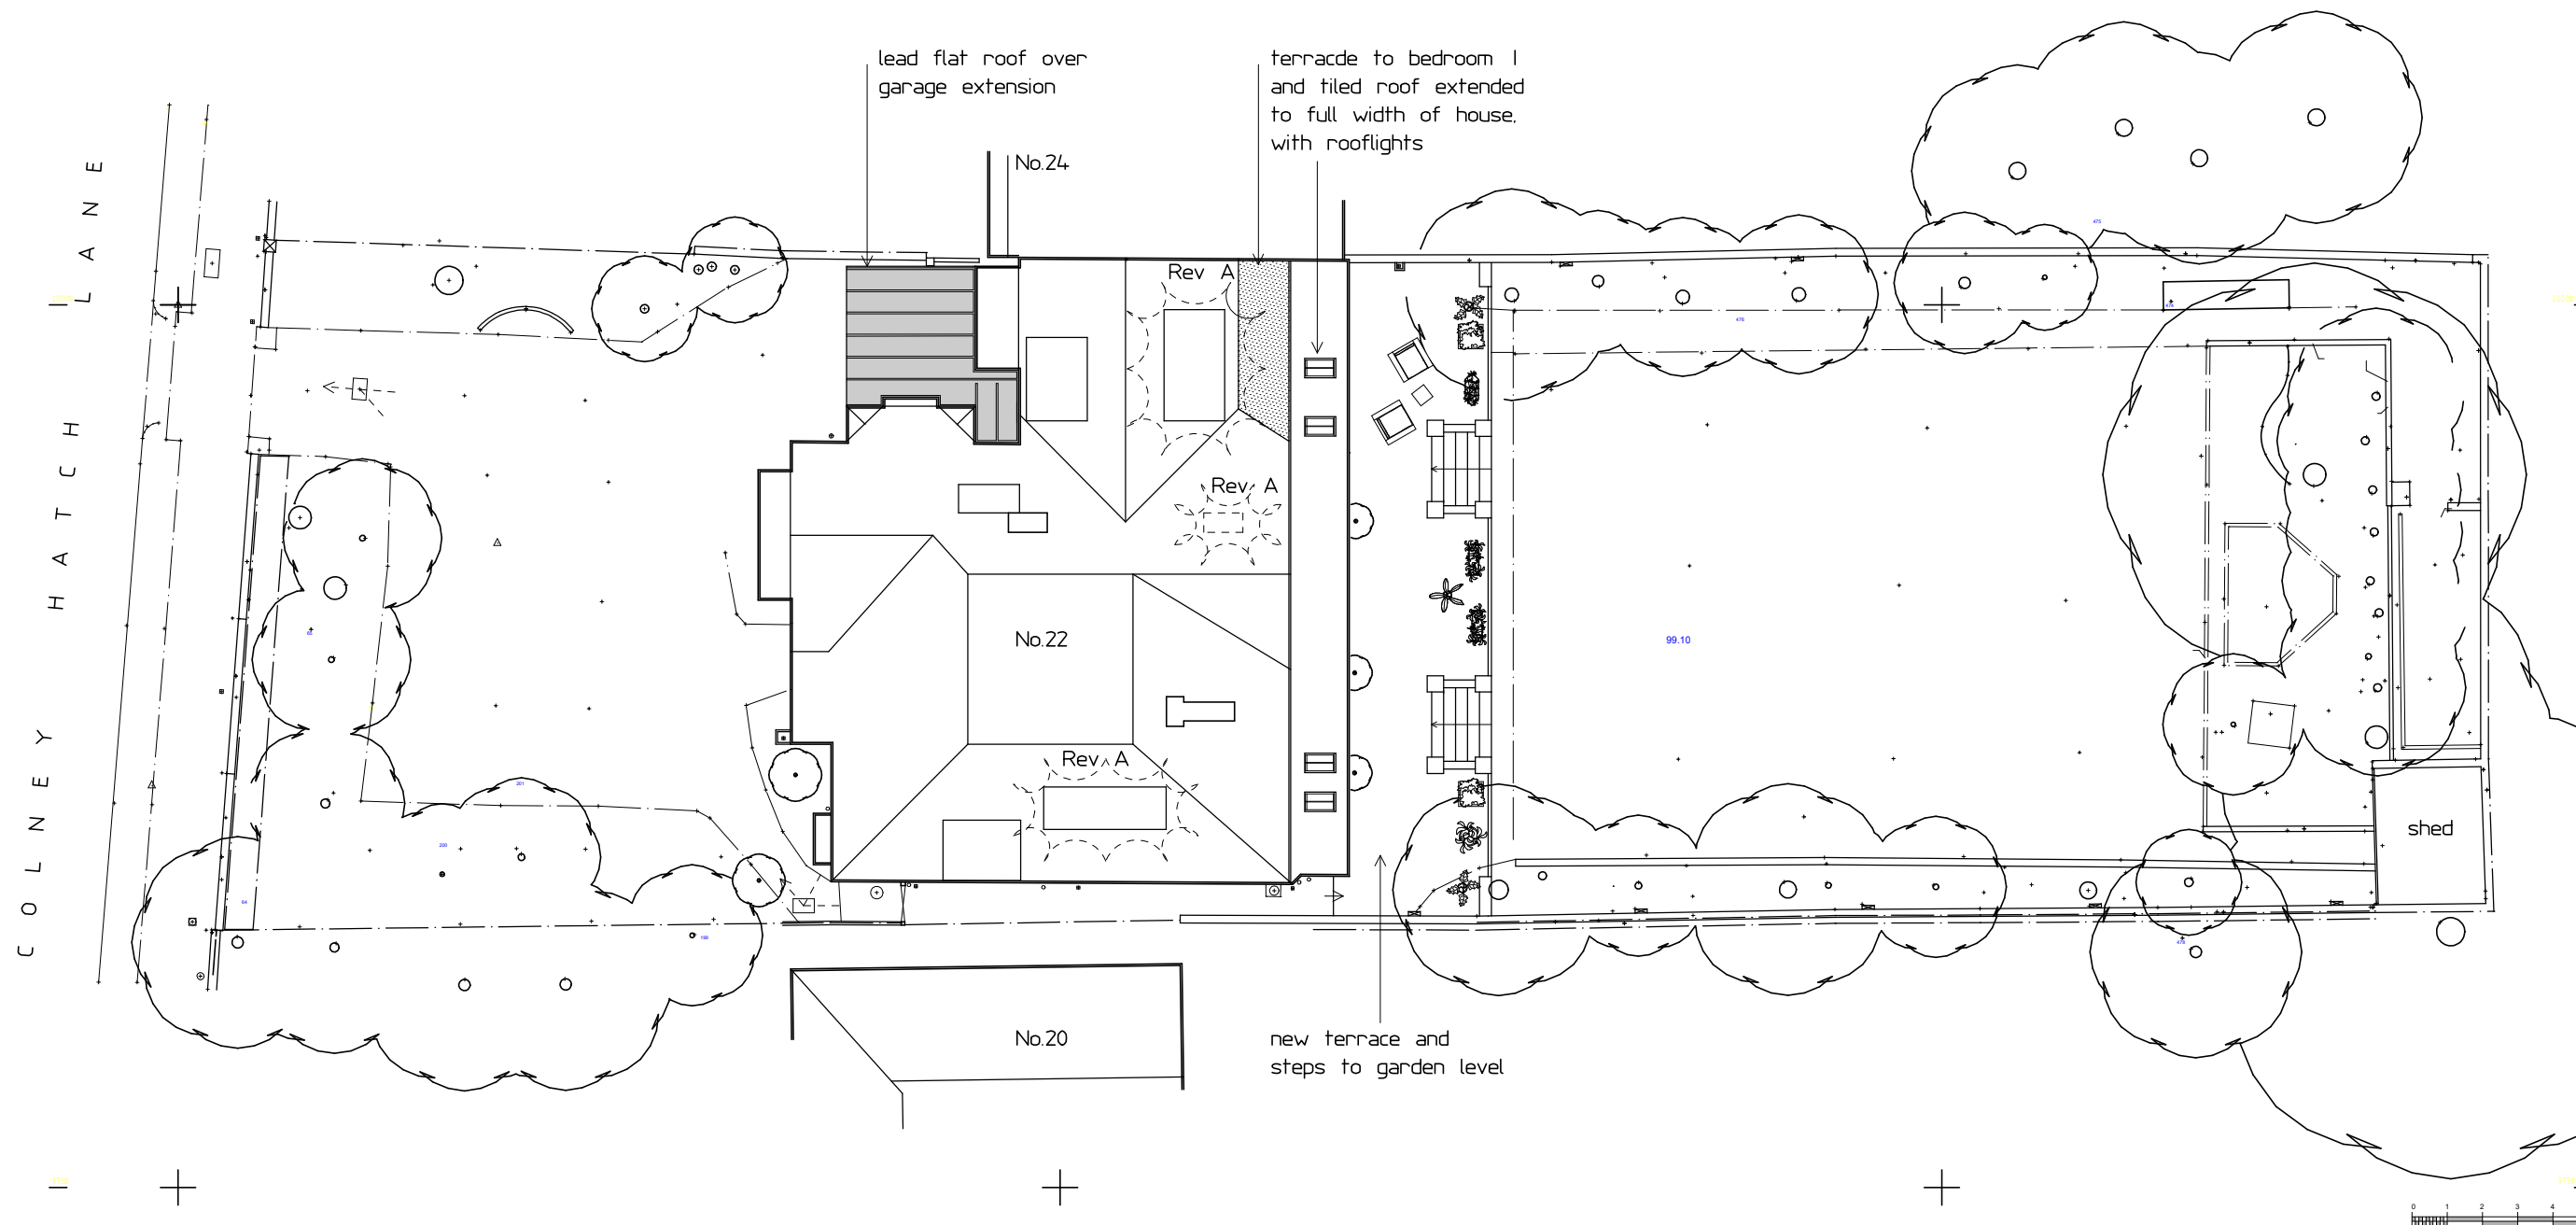

PROJECT 22 COLNEY HATCH LAVER
LONDON N10 1DU

DRAWING SITE PLAN AS PROPOSED

NUMBER 1745/15 Rev A

Scale 1/200 at A3

Date 08.19 201 Upper Street
copyright protected London N1 1RQ
020-7226 3884

PETER BRADES ARCHITECTS
www.peterbradesarchitects.co.uk PBA