


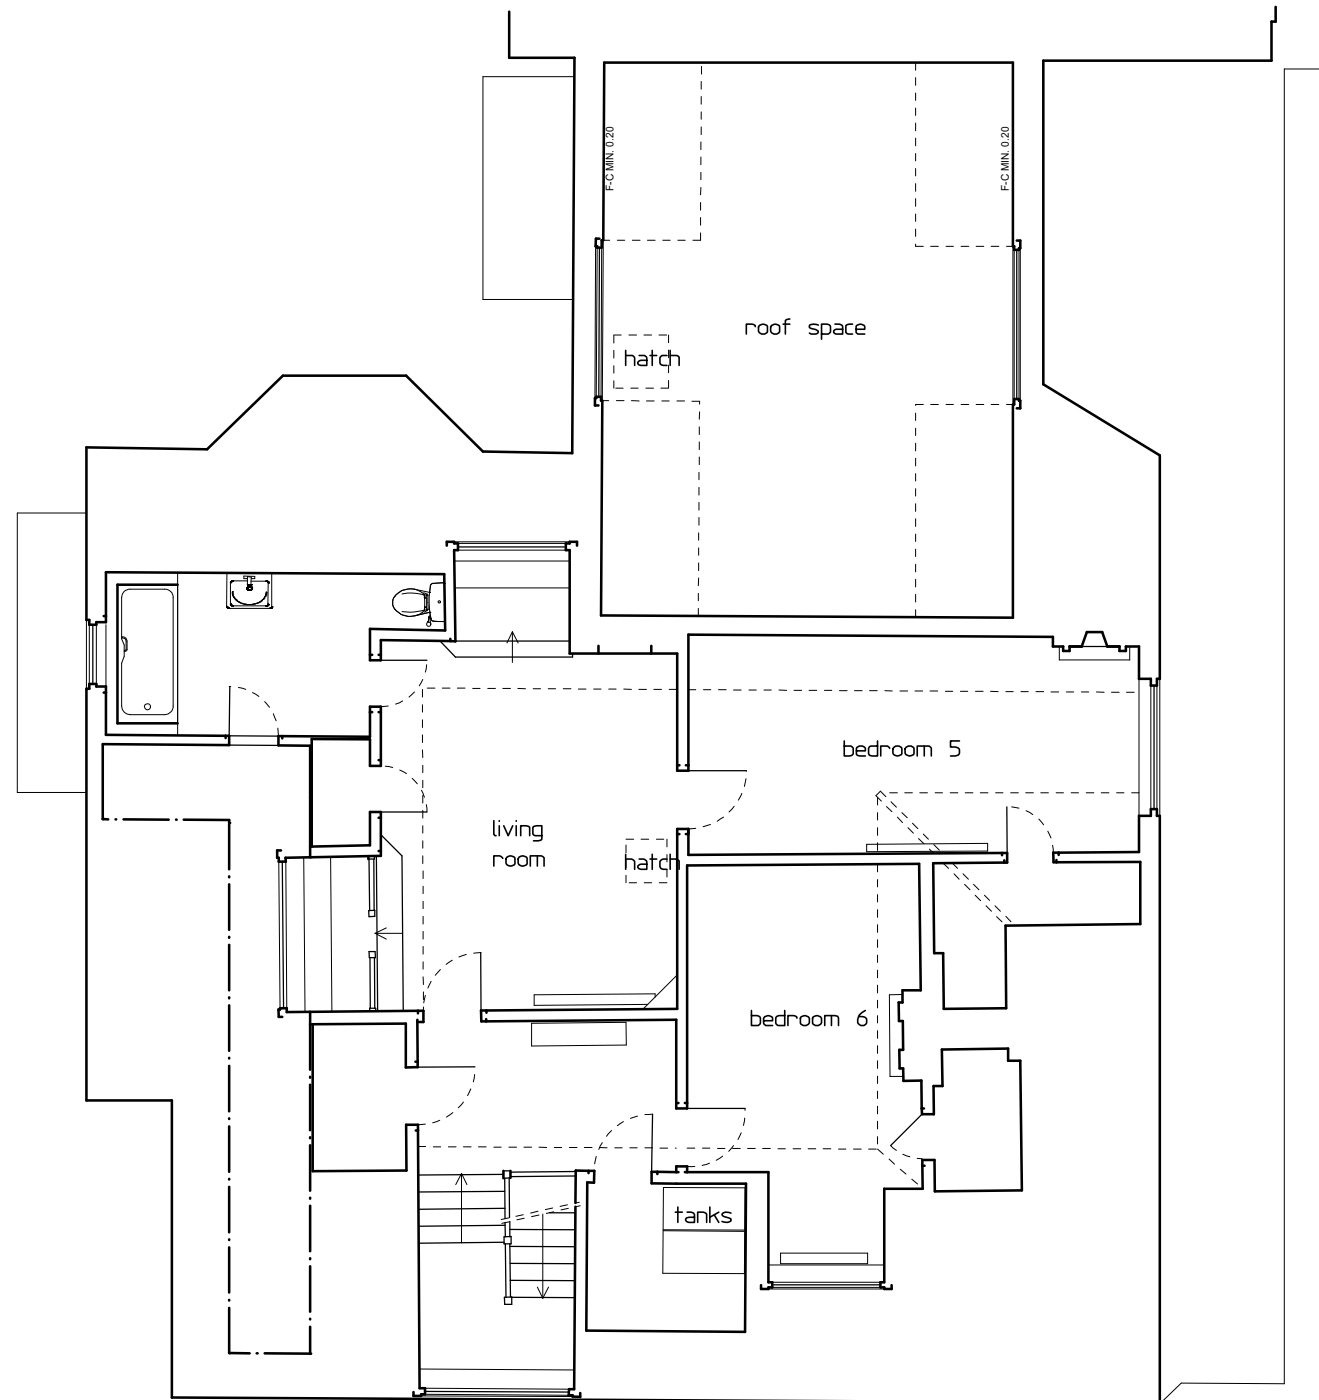

PROJECT 22 COLNEY HATCH LANE
LONDON N10 1DU

DRAWING 2nd FLOOR AS EXISTS

NUMBER 1745/05 Rev

Scale 1/100 at A3

Date 07.19 201 Upper Street
copyright protected London N1 1RQ
020-7226 3884

PETER BRADES ARCHITECTS
www.peterbradesarchitects.co.uk **PBA**