


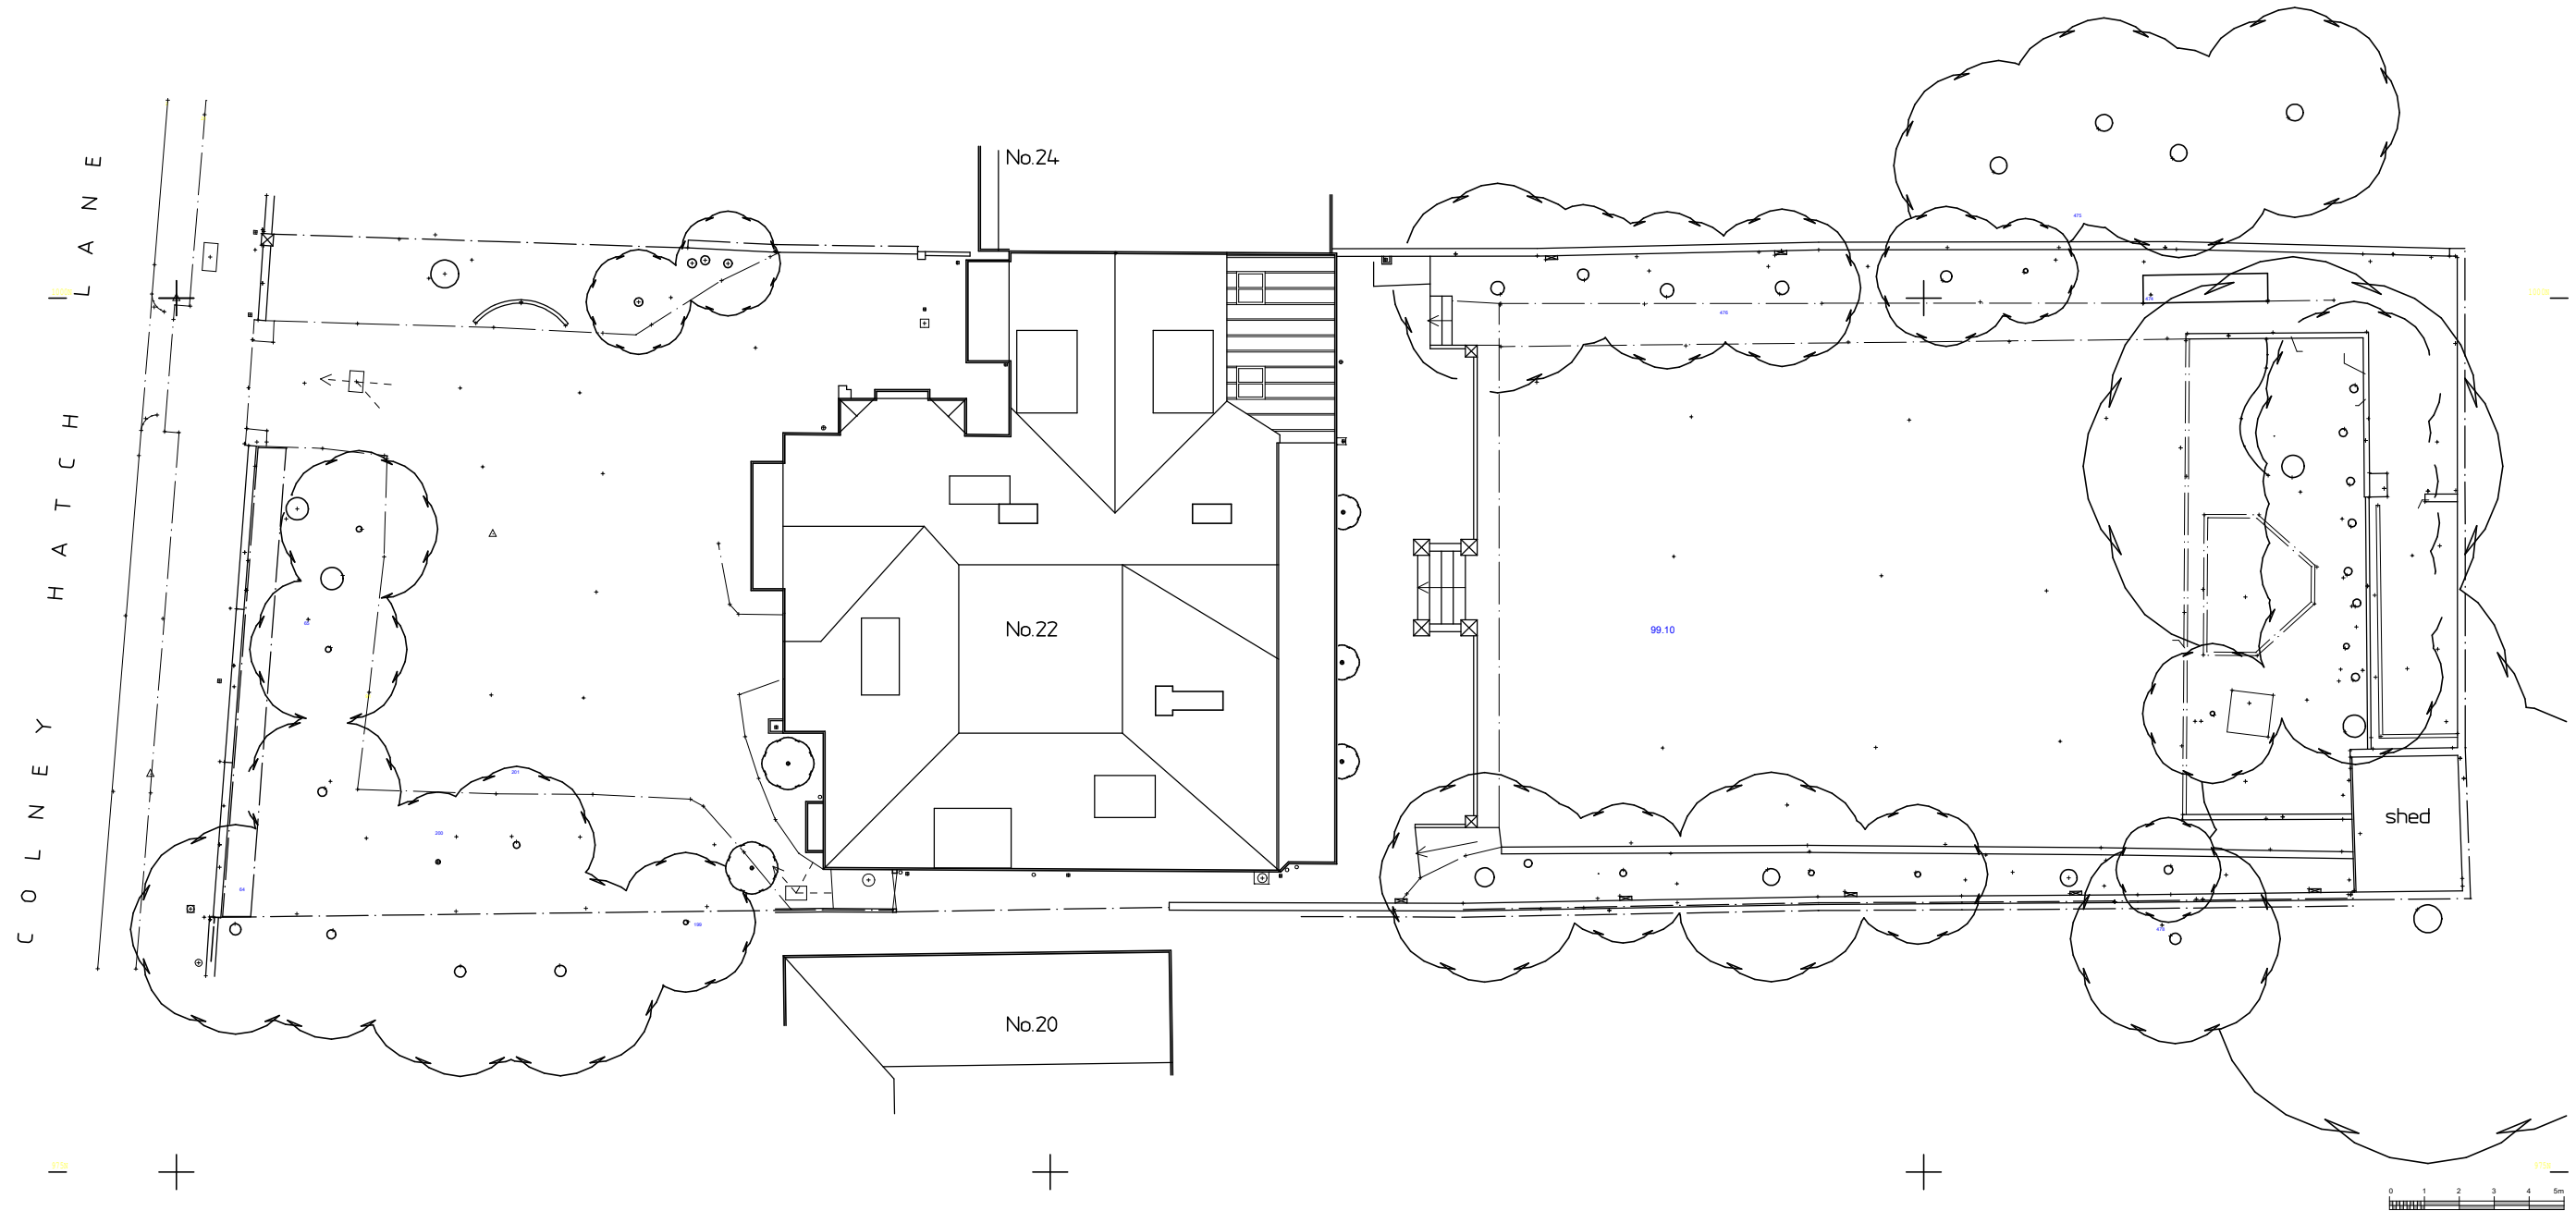

PROJECT 22 COLNEY HATCH LANE
LONDON N10 1DU

DRAWING SITE PLAN AS EXISTS

NUMBER 1745/02 Rev A

Scale 1/200 at A3

Date 07.19 201 Upper Street
copyright protected London N1 1RQ
020-7226 3884

PETER BRADES ARCHITECTS
www.peterbradesarchitects.co.uk

PBA