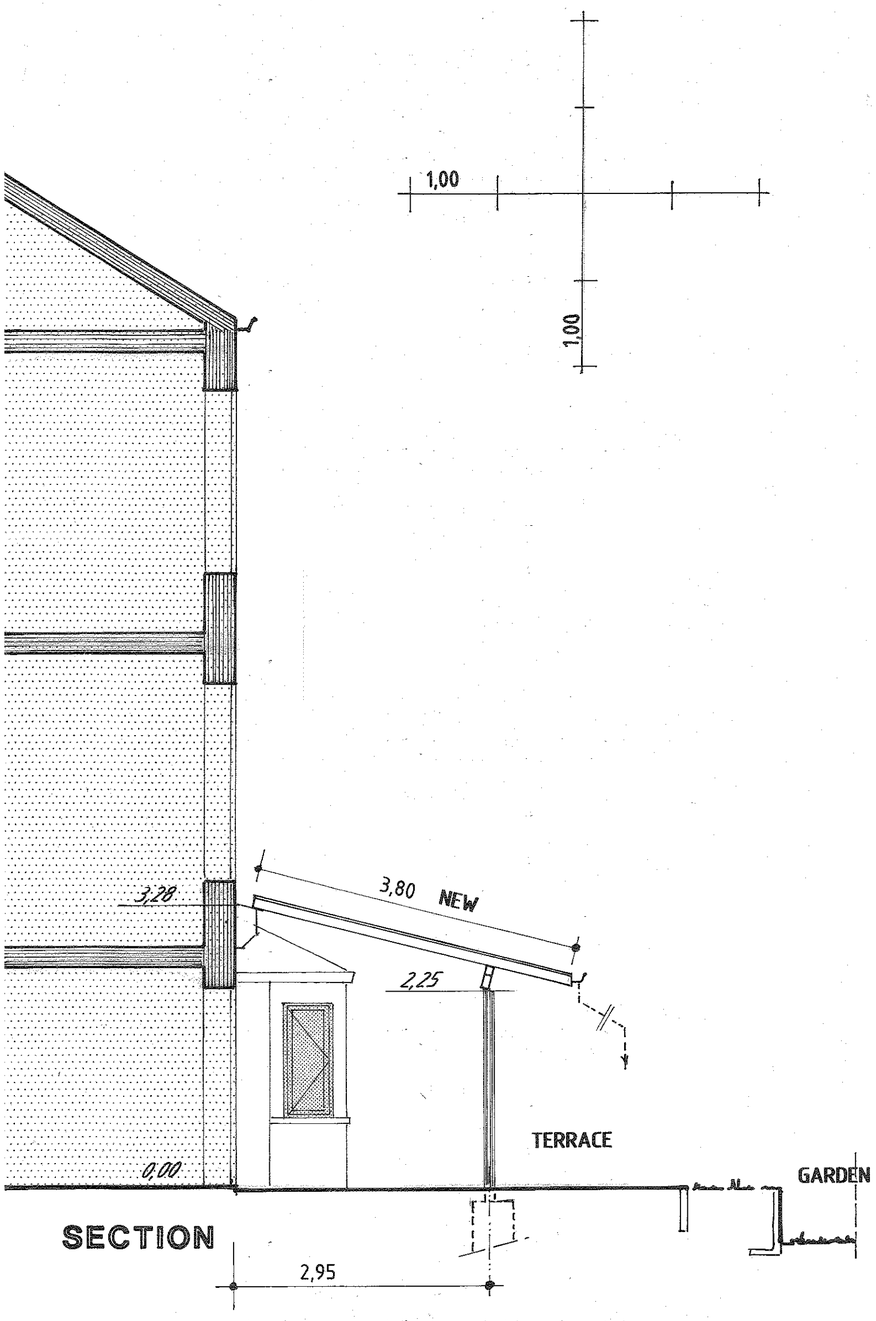

SECTION



REAR ELEVATION

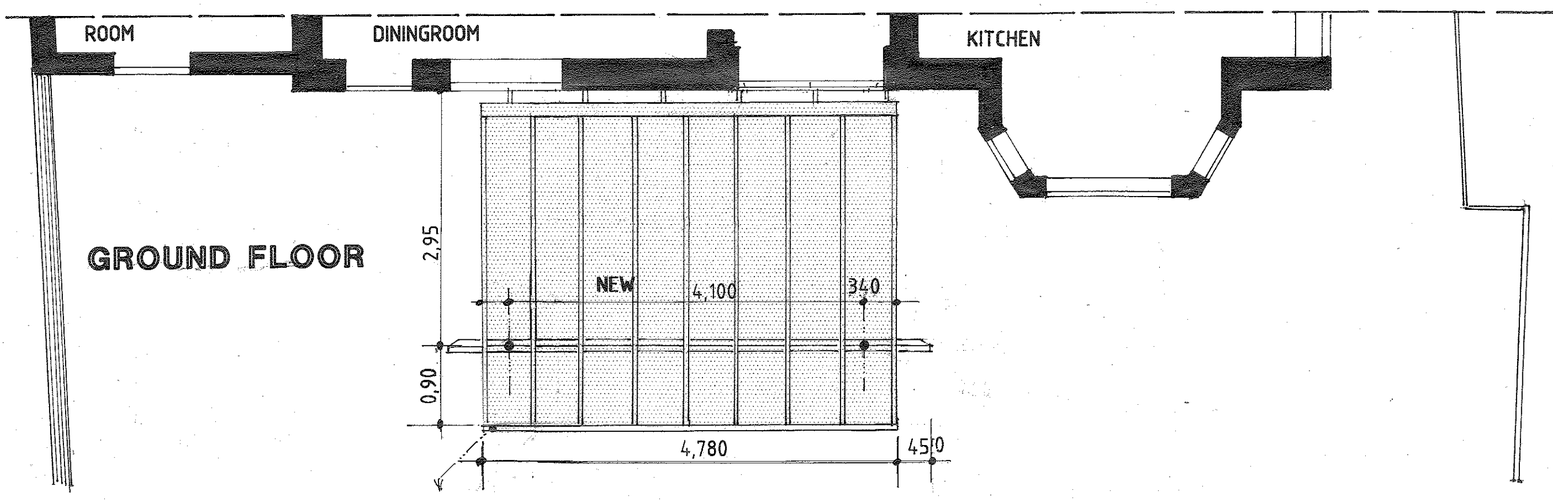

GROUND FLOOR