All dimensions to be checked on site. This drawings is copyright of Mulalley and Company Ltd

NOTES:
PROPOSED COLOUR
RAL 3002



Existing Photos - Front Area 7
(between Blocks 87- 97 and 123 - 138)

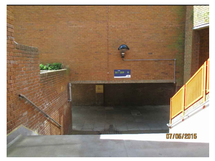







Existing Photos - Rear Area 7
(between Blocks 87- 97 and 123 - 138)

Rear Entrance Area 7 between Blocks 87- 97 and 123 - 138

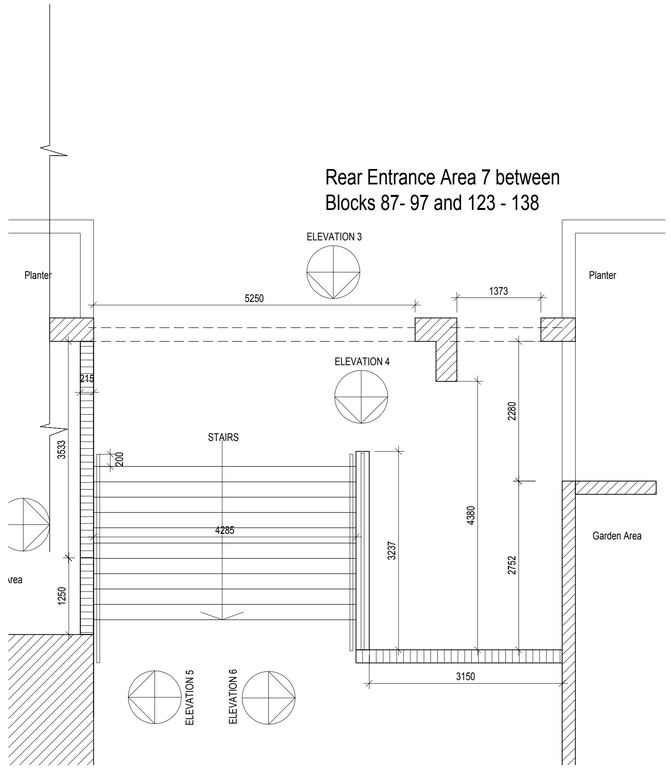

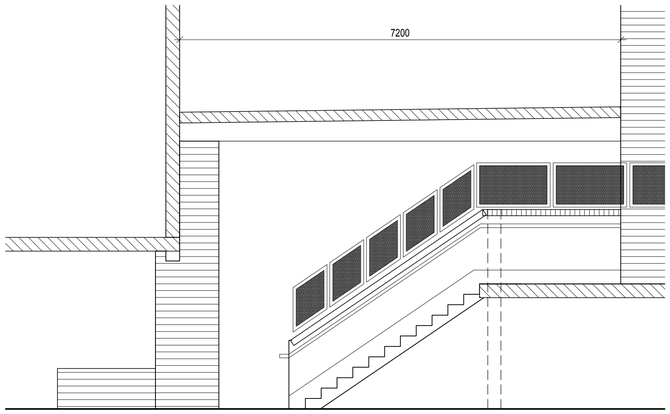

Existing Rear Elevation 6

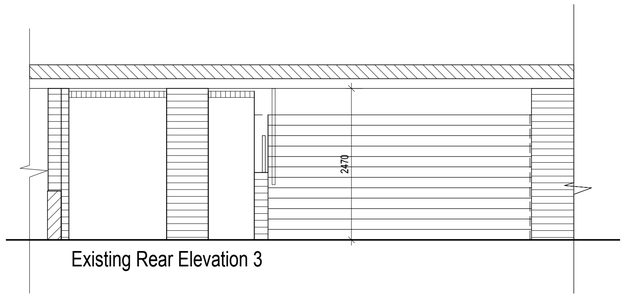

Existing Rear Elevation 3

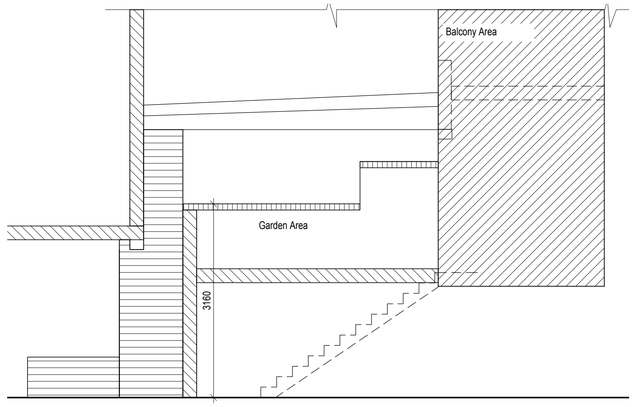

Existing Rear Elevation 7

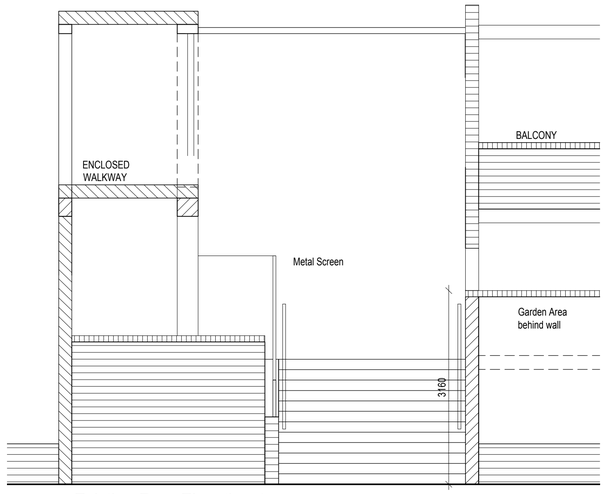

Existing Rear Elevation 4

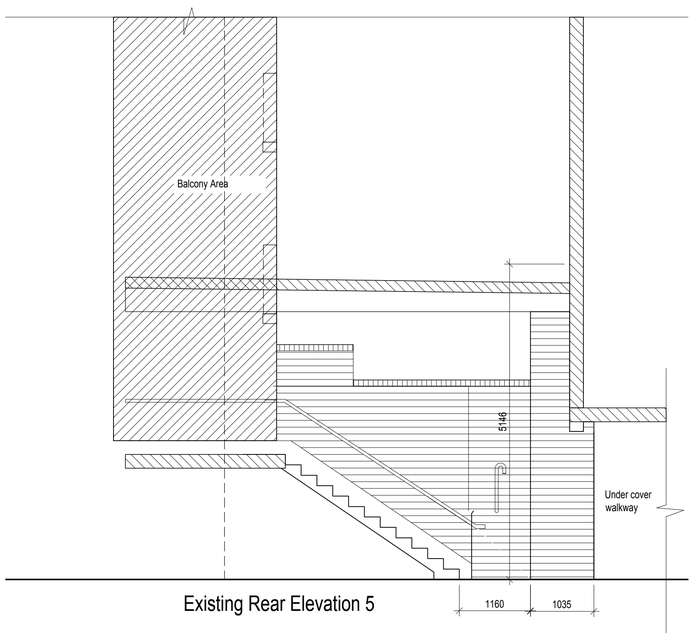

Existing Rear Elevation 5



The Sandlings Entrance to Blocks 87- 97 and 123 - 138 AREA 7
Block Plan scale 1:500

Scale 1:50
(metres)

0 0.5 1 1.5 2 3 4 5

MULALLEY
Mulalley and Company Ltd
Teresa Gavin House, Woodford Avenue, Essex, IG8 8FA
Tel: 020 8551 9999 Fax: 020 8551 7575

Notes	Revision	Date	Drawn By	Checked

Revision	Date	Drawn By	Checked

Revision	Date	Drawn By	Checked

MULALLEY PLANNING

Date:	May 2015	Client:	HOMES FOR HARINGEY - New Entrance Doors & Screens
Drawn:	msm	Project:	Proposed Entrances The Sandlings N22 6XP
Check:	RP	Title:	Ex. Plans Elevations Rear Area 7 (Blocks 87- 97 and 123 - 138)
Scale:	1:50 @ A1	Dwg No.	CDH389-017 Revision: /