this drawing shows the general layout of a scheme
and anyone using its content
must make their own assessment and accountability
for the use of any of this information
they take from it or assume by using it.

drawing revised to show preferred
awning and retained roof
to provide for extension
in isolation 21/04/2014

alterations made after pre app site visit
extension omitted and rear elevation of floor
and garden location 30/10/2015

Drg.No.5/10/E revised 8th Jan 2016

Upper Flat, 101 Weston Park, N8

this scale bar shows rectangles that are
1000mm by 250mm
at 1:100 when printed at A2 set to no scale using Adobe settings
and at 1:50 when printed at A0 ditto

This drawing has been produced by
Dr Bill Thompson architect
1 Aldeck House
Chester Road
Barnsbury Estate
London N1 0QE
bill@thompsonarchitect.info
not to be used without a license

Existing and Proposed Rear Elevations and Roof Plan

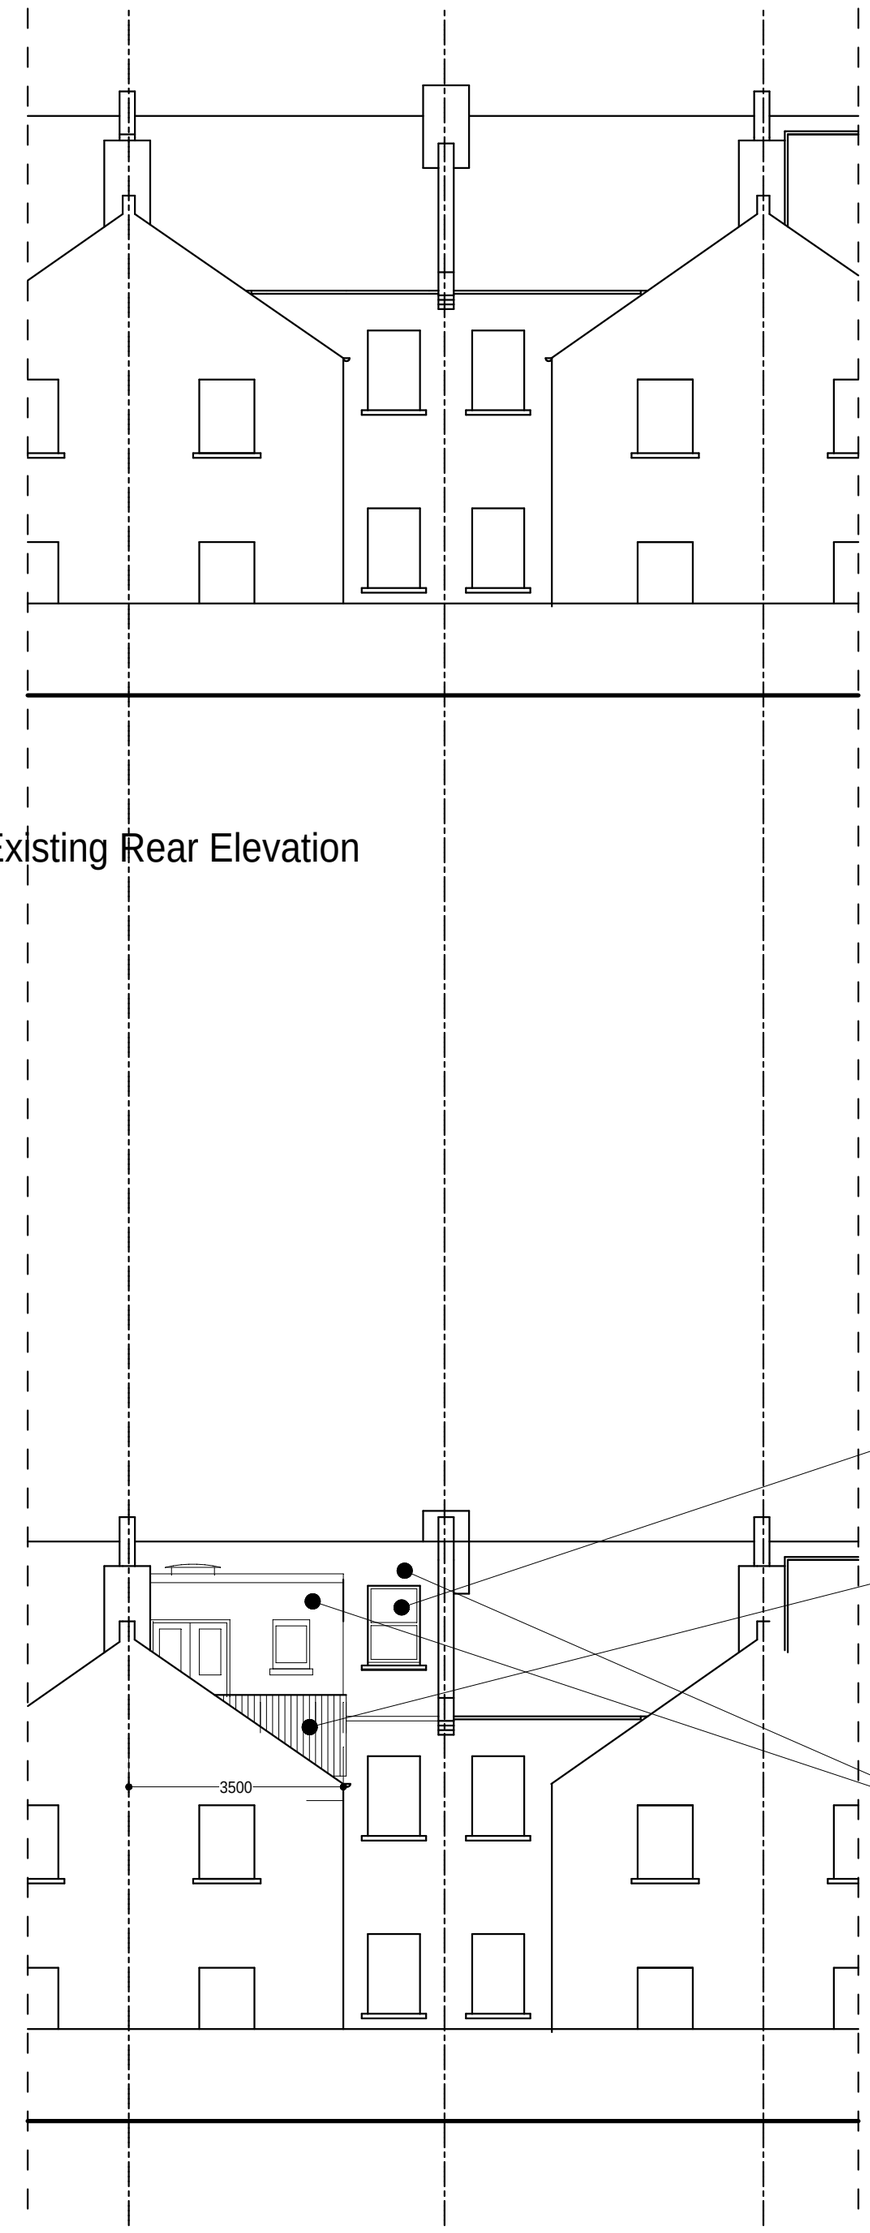

Existing Rear Elevation

Proposed Rear Elevation

Proposed Roof Plan



