
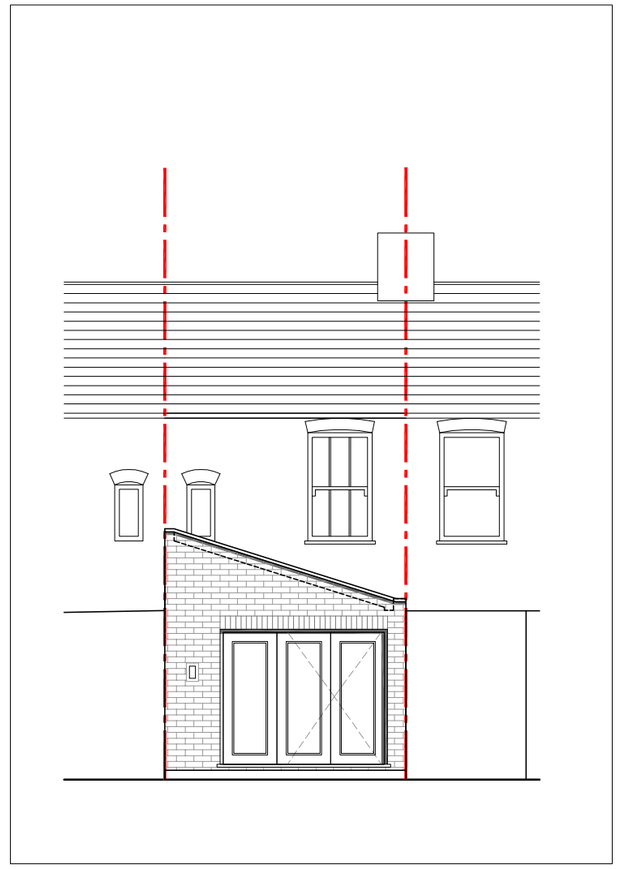



ARCHITECTURE + DESIGN

177 FARRANT AVENUE
LONDON
N22 6PG

TOWN PLANNING
JUNE 2015

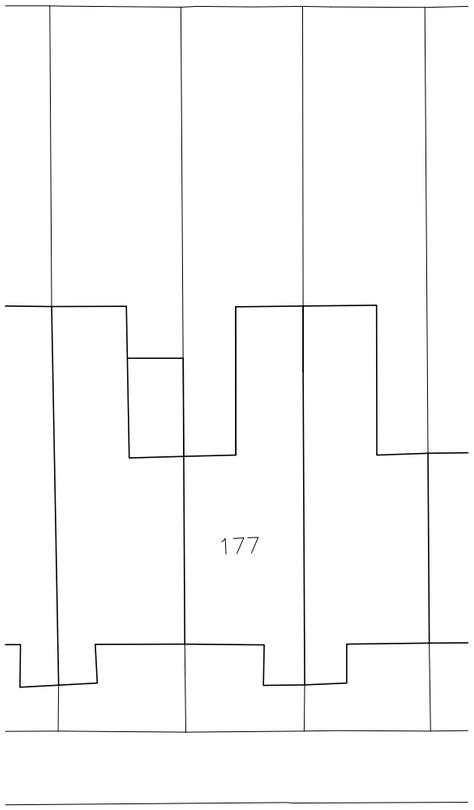

EXISTING BLOCK PLAN

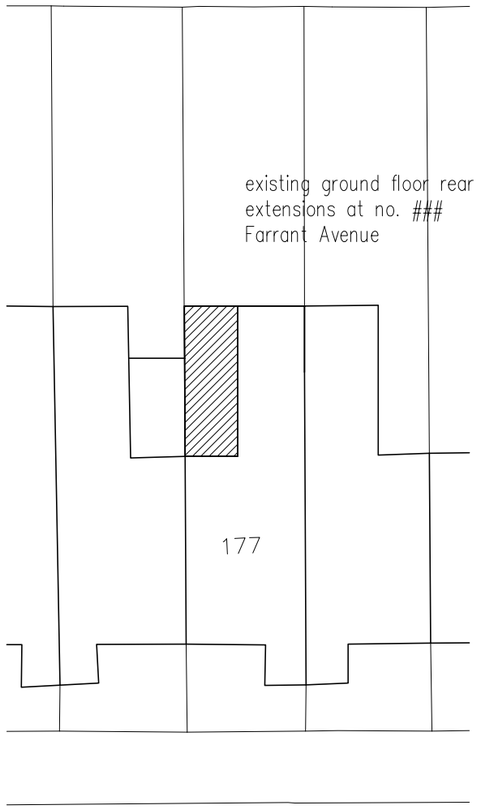

PROPOSED BLOCK PLAN

STATUS

TOWN PLANNING

A3 SCALE 1:200

NOTES:

1. DO NOT SCALE FROM THIS DRAWING
2. ALL DIMENSIONS TO BE CHECKED ON SITE PRIOR TO FABRICATION
3. THIS DRAWING SHOULD BE READ IN CONJUNCTION WITH STRUCTURAL ENGINEER'S DRAWINGS (if applicable)
4. THIS DRAWING SHOULD BE READ IN CONJUNCTION WITH SERVICE ENGINEER'S DRAWINGS (if applicable)
5. COPYRIGHT OF THIS DRAWING REMAINS WITH ADRIAN ASLLANI
6. ANY DISCREPANCY FOUND BETWEEN THIS DRAWING AND ANY OTHER DOCUMENTS MUST BE REPORTED IMMEDIATELY BY THE CONTRACTOR

REVISIONS


–	02.07.15	ISSUE FOR COMMENT

177 Farrant Avenue
LONDON
N22 6PG


REAR EXTENSION WITH SIDE INFILL AND ASSOCIATED MINOR INTERNAL ALTERATIONS

EXISTING AND PROPOSED BLOCK PLAN
SCALE 1:200 DATE : MAY 15
DRAWN : AA CHECKED : AA
DWG NO: FA177/TP/001

219 Whittington Road
London
N22 8YW
0780 3315 812 :t
0203 5815 460 :m
info@adrianasllani.com :e
www.adrianasllani.com :w
ARCHITECTURE + DESIGN

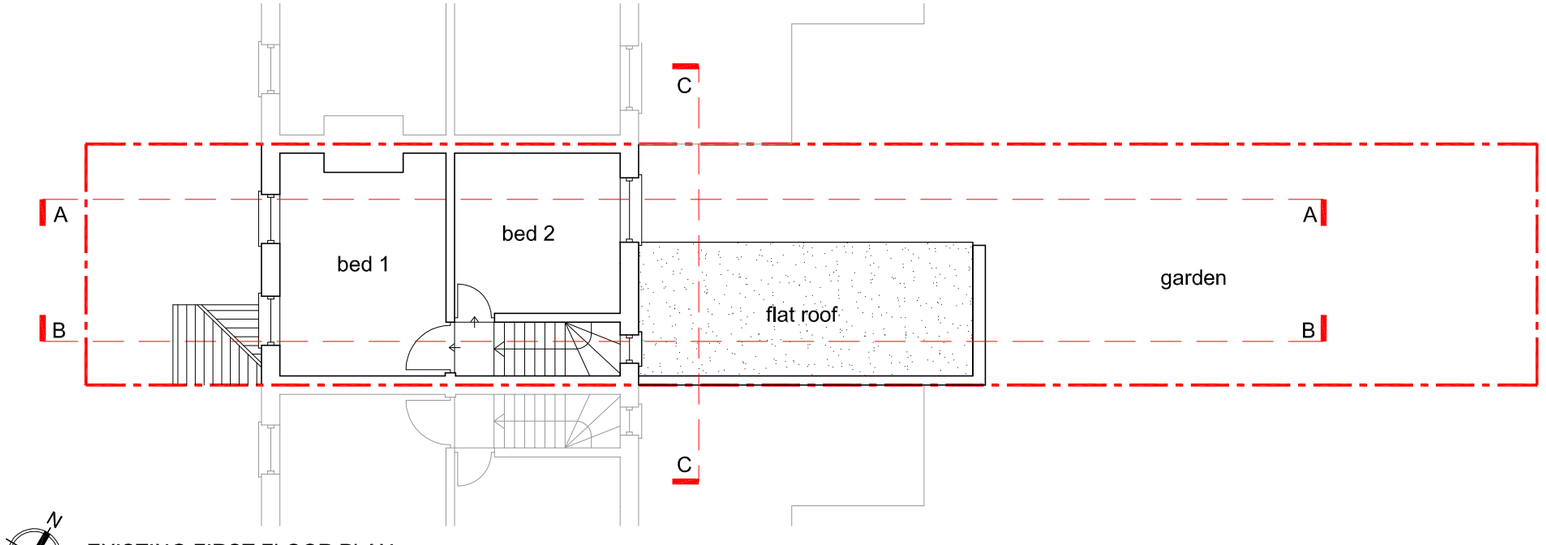

EXISTING FIRST FLOOR PLAN

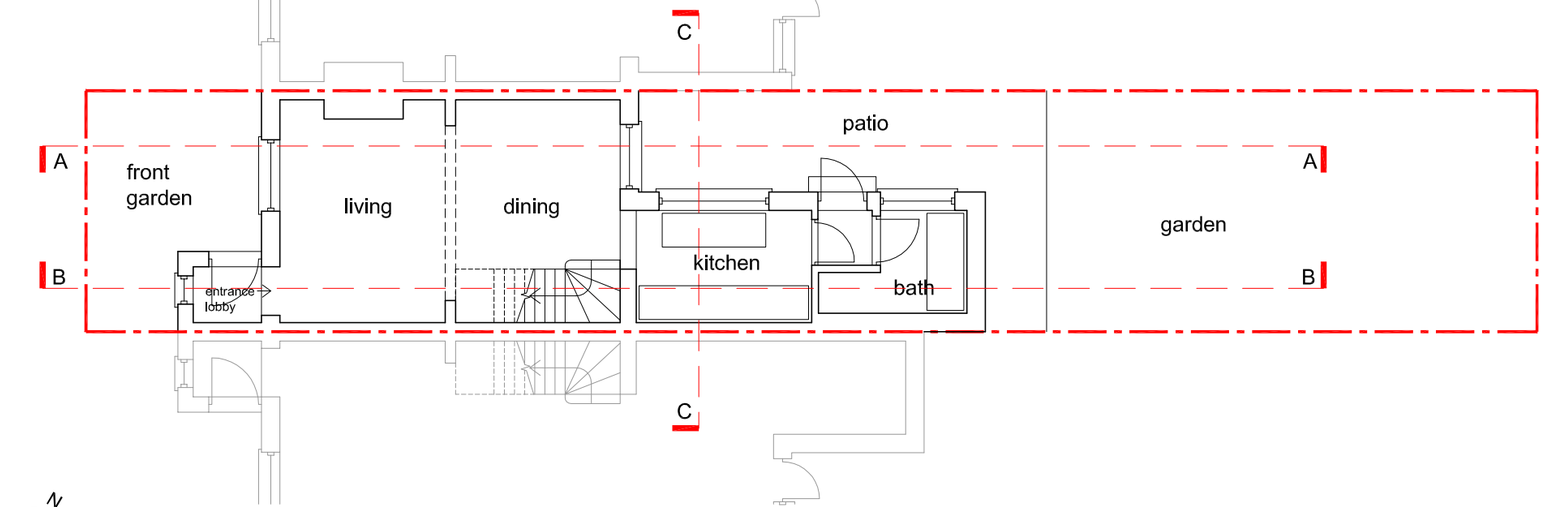

EXISTING GROUND FLOOR PLAN

STATUS

TOWN PLANNING

A3 SCALE 1:100

0 1m 2m 3m 5m

NOTES:

1. DO NOT SCALE FROM THIS DRAWING
2. ALL DIMENSIONS TO BE CHECKED ON SITE PRIOR TO FABRICATION
3. THIS DRAWING SHOULD BE READ IN CONJUNCTION WITH STRUCTURAL ENGINEER'S DRAWINGS (if applicable)
4. THIS DRAWING SHOULD BE READ IN CONJUNCTION WITH SERVICE ENGINEER'S DRAWINGS (if applicable)
5. COPYRIGHT OF THIS DRAWING REMAINS WITH ADRIAN ASLLANI
6. ANY DISCREPANCY FOUND BETWEEN THIS DRAWING AND ANY OTHER DOCUMENTS MUST BE REPORTED IMMEDIATELY BY THE CONTRACTOR

REVISIONS		
–	02.07.15	ISSUE FOR COMMENT


177 Farrant Avenue
LONDON
N22 6PG

REAR EXTENSION WITH SIDE INFILL AND ASSOCIATED MINOR INTERNAL ALTERATIONS


EXISTING GROUND AND FIRST FLOOR PLAN
SCALE 1:100 DATE : MAY 15
DRAWN : AA CHECKED : AA
DWG NO: FA177/TP/002

219 Whittington Road
London
N22 8YW
0780 3315 812 :t
0203 5815 460 :m
info@adrianasllani.com :e
www.adrianasllani.com :w


ARCHITECTURE + DESIGN

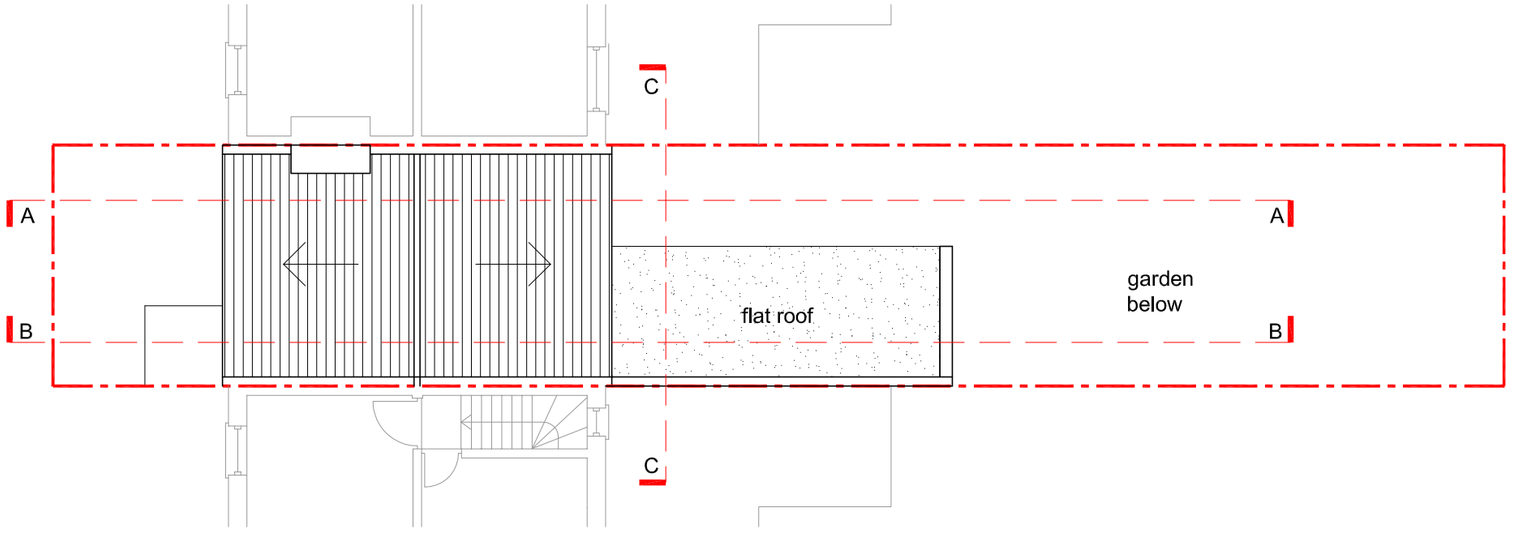

EXISTING ROOF PLAN

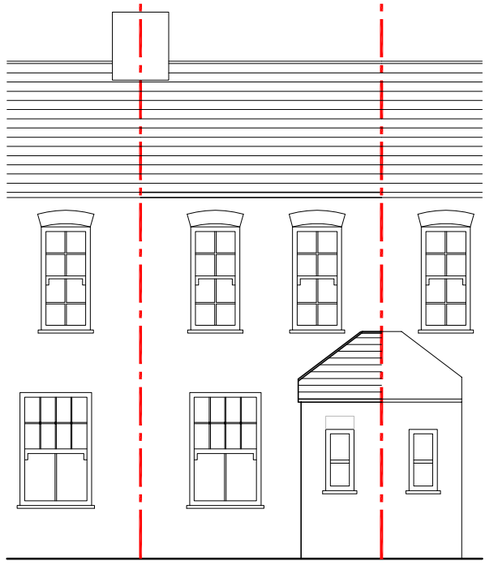

EXISTING FRONT ELEVATION

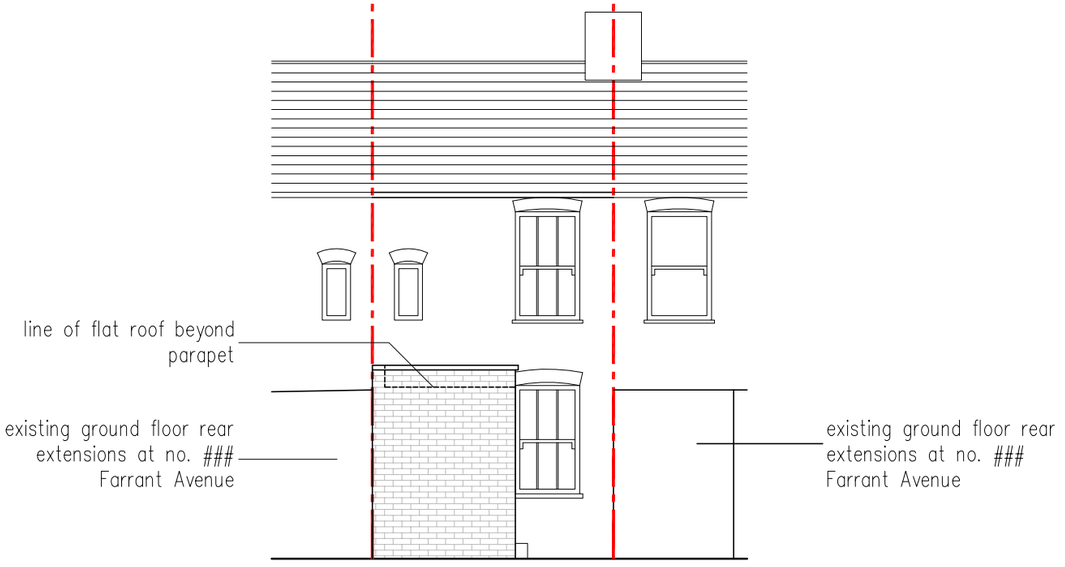

EXISTING REAR ELEVATION

STATUS

TOWN PLANNING

A3 SCALE 1:100

NOTES:

1. DO NOT SCALE FROM THIS DRAWING
2. ALL DIMENSIONS TO BE CHECKED ON SITE PRIOR TO FABRICATION
3. THIS DRAWING SHOULD BE READ IN CONJUNCTION WITH STRUCTURAL ENGINEER'S DRAWINGS (if applicable)
4. THIS DRAWING SHOULD BE READ IN CONJUNCTION WITH SERVICE ENGINEER'S DRAWINGS (if applicable)
5. COPYRIGHT OF THIS DRAWING REMAINS WITH ADRIAN ASLLANI
6. ANY DISCREPANCY FOUND BETWEEN THIS DRAWING AND ANY OTHER DOCUMENTS MUST BE REPORTED IMMEDIATELY BY THE CONTRACTOR

0 1m 2m 3m 5m

REVISIONS

–	02.07.15	ISSUE FOR COMMENT

177 Farrant Avenue
LONDON
N22 6PG


REAR EXTENSION WITH SIDE INFILL AND ASSOCIATED MINOR INTERNAL ALTERATIONS

EXISTING ROOF PLAN AND EX'G FRONT & REAR ELEVATIONS
SCALE 1:100 DATE : MAY 15
DRAWN : AA CHECKED : AA
DWG NO: FA177/TP/003

219 Whittington Road
London
N22 8YW

0780 3315 812 :t
0203 5815 460 :m
info@adrianasllani.com :e
www.adrianasllani.com :w


ARCHITECTURE + DESIGN

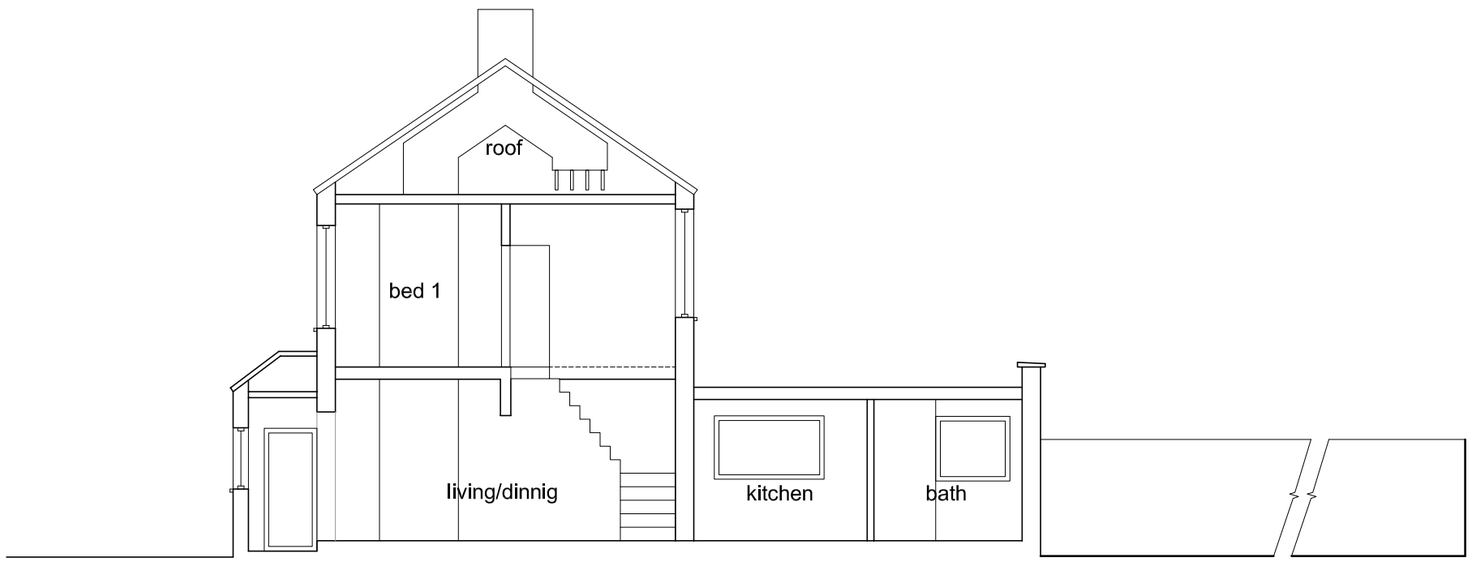

EXISTING SECTION B-B



EXISTING SECTION C-C

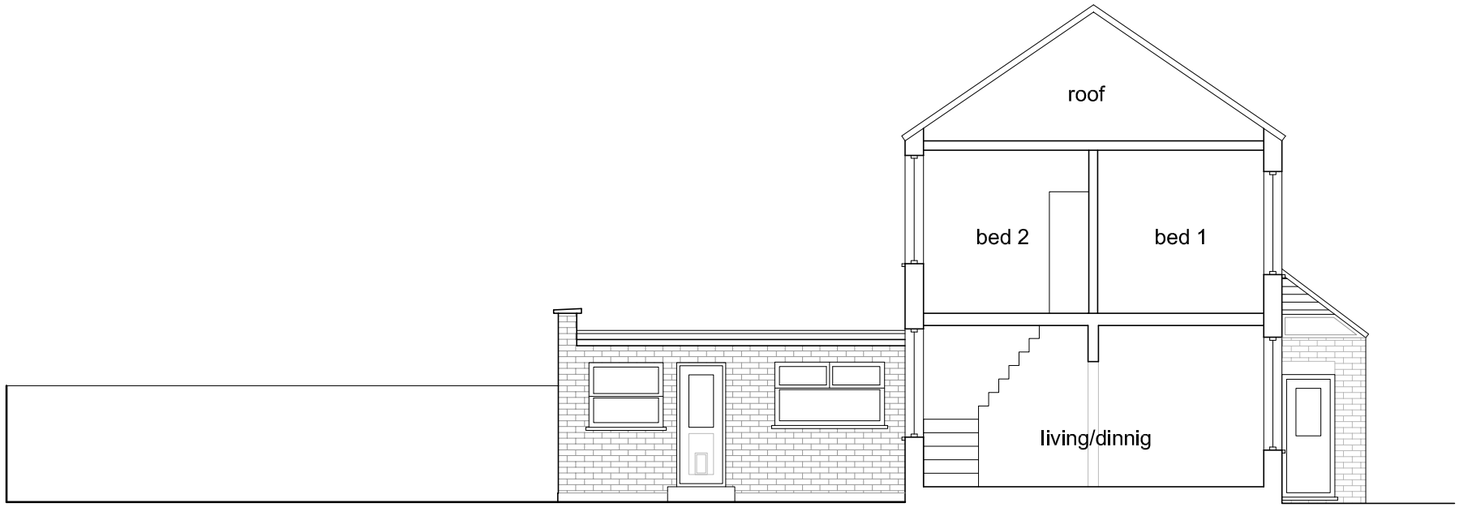

EXISTING SECTION A-A

STATUS

TOWN PLANNING

A3 SCALE 1:100

0 1m 2m 3m 5m

NOTES:

1. DO NOT SCALE FROM THIS DRAWING
2. ALL DIMENSIONS TO BE CHECKED ON SITE PRIOR TO FABRICATION
3. THIS DRAWING SHOULD BE READ IN CONJUNCTION WITH STRUCTURAL ENGINEER'S DRAWINGS (if applicable)
4. THIS DRAWING SHOULD BE READ IN CONJUNCTION WITH SERVICE ENGINEER'S DRAWINGS (if applicable)
5. COPYRIGHT OF THIS DRAWING REMAINS WITH ADRIAN ASLLANI
6. ANY DISCREPANCY FOUND BETWEEN THIS DRAWING AND ANY OTHER DOCUMENTS MUST BE REPORTED IMMEDIATELY BY THE CONTRACTOR

REVISIONS

–	02.07.15	ISSUE FOR COMMENT


177 Farrant Avenue
LONDON
N22 6PG

REAR EXTENSION WITH SIDE INFILL AND ASSOCIATED MINOR INTERNAL ALTERATIONS


EXISTING SECTION A-A, B-B AND C-C
SCALE 1:100 DATE : MAY 15
DRAWN : AA CHECKED : AA
DWG NO: FA177/TP/004

219 Whittington Road
London
N22 8YW
0780 3315 812 :t
0203 5815 460 :m
info@adrianasllani.com :e
www.adrianasllani.com :w

ARCHITECTURE + DESIGN

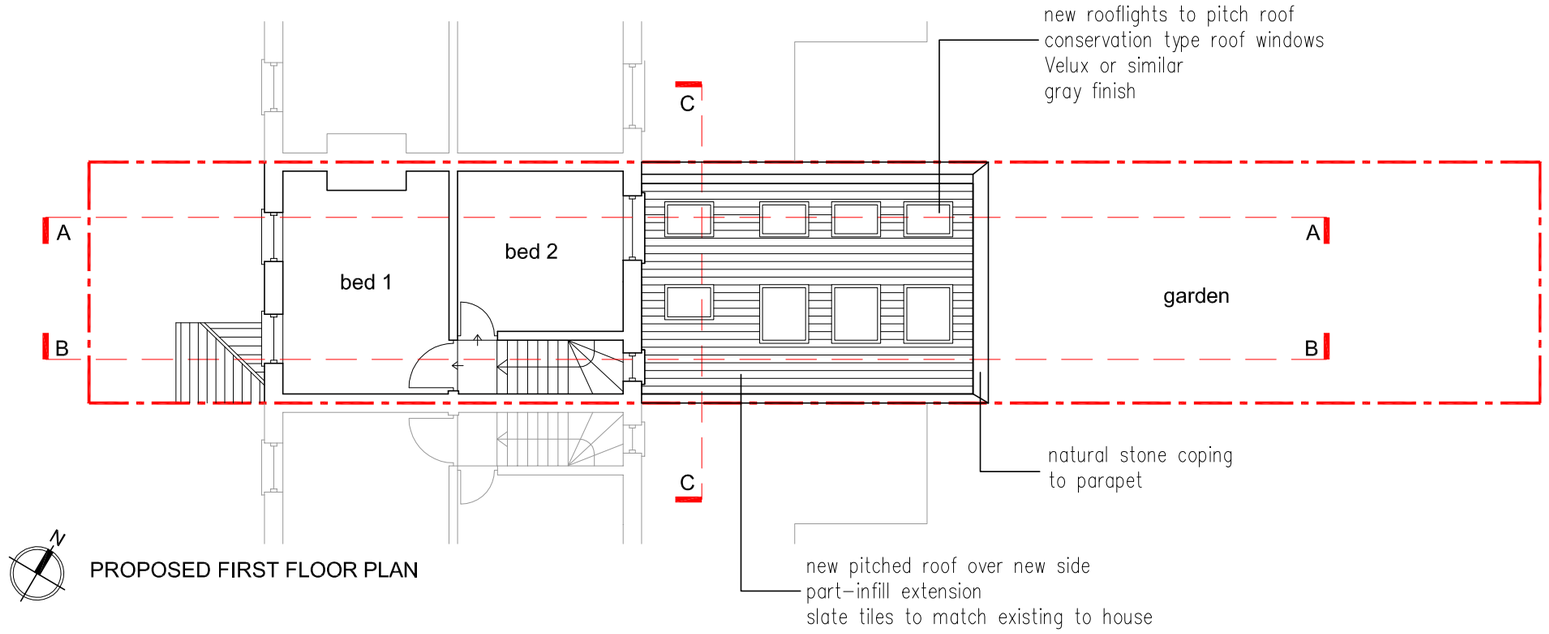

PROPOSED FIRST FLOOR PLAN

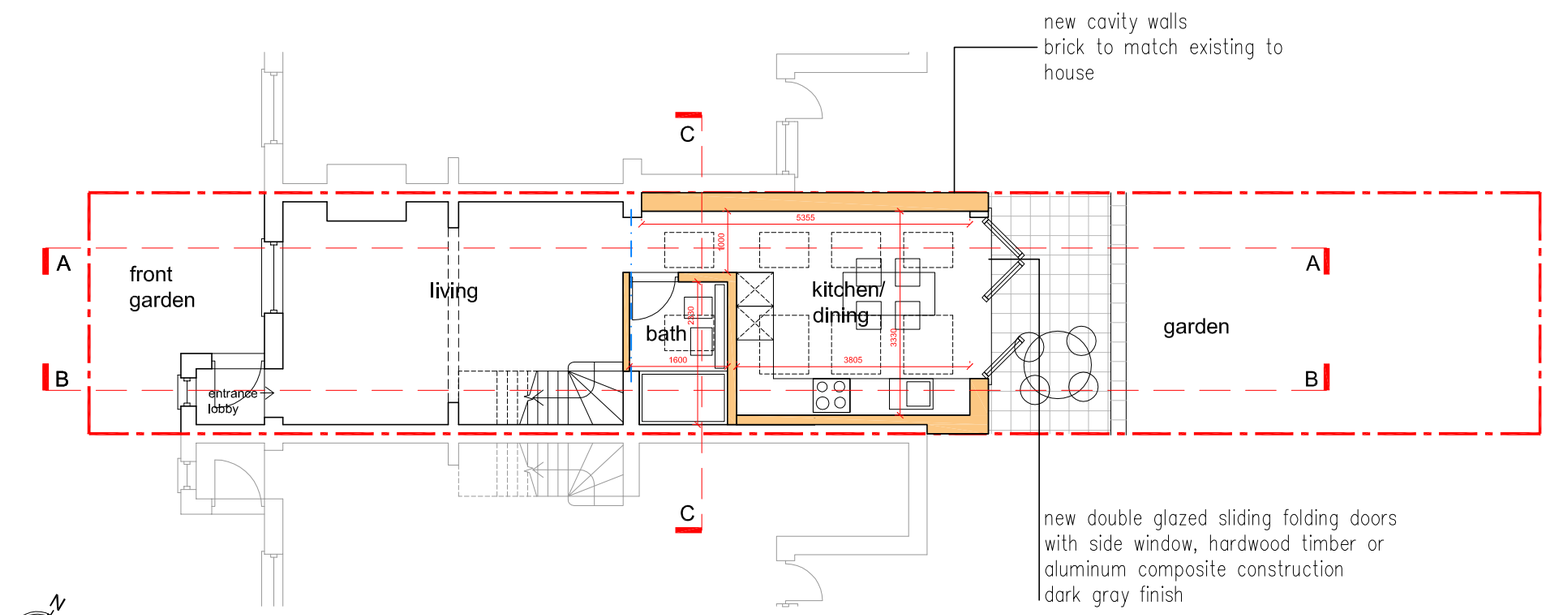

PROPOSED GROUND FLOOR PLAN

STATUS: TOWN PLANNING

A3 SCALE 1:100

0 1m 2m 3m 5m

NOTES:

1. DO NOT SCALE FROM THIS DRAWING
2. ALL DIMENSIONS TO BE CHECKED ON SITE PRIOR TO FABRICATION
3. THIS DRAWING SHOULD BE READ IN CONJUNCTION WITH STRUCTURAL ENGINEER'S DRAWINGS (if applicable)
4. THIS DRAWING SHOULD BE READ IN CONJUNCTION WITH SERVICE ENGINEER'S DRAWINGS (if applicable)
5. COPYRIGHT OF THIS DRAWING REMAINS WITH ADRIAN ASLLANI
6. ANY DISCREPANCY FOUND BETWEEN THIS DRAWING AND ANY OTHER DOCUMENTS MUST BE REPORTED IMMEDIATELY BY THE CONTRACTOR

REVISIONS

–	02.07.15	ISSUE FOR COMMENT


177 Farrant Avenue
LONDON
N22 6PG

REAR EXTENSION WITH SIDE INFILL AND ASSOCIATED MINOR INTERNAL ALTERATIONS


PROPOSED GROUND AND FIRST FLOOR PLANS
SCALE 1:100 DATE : MAY 15
DRAWN : AA CHECKED : AA
DWG NO: FA177/TP/102

219 Whittington Road
London
N22 8YW
0780 3315 812 :t
0203 5815 460 :m
info@adrianasllani.com :e
www.adrianasllani.com :w


aaa ARCHITECTURE + DESIGN

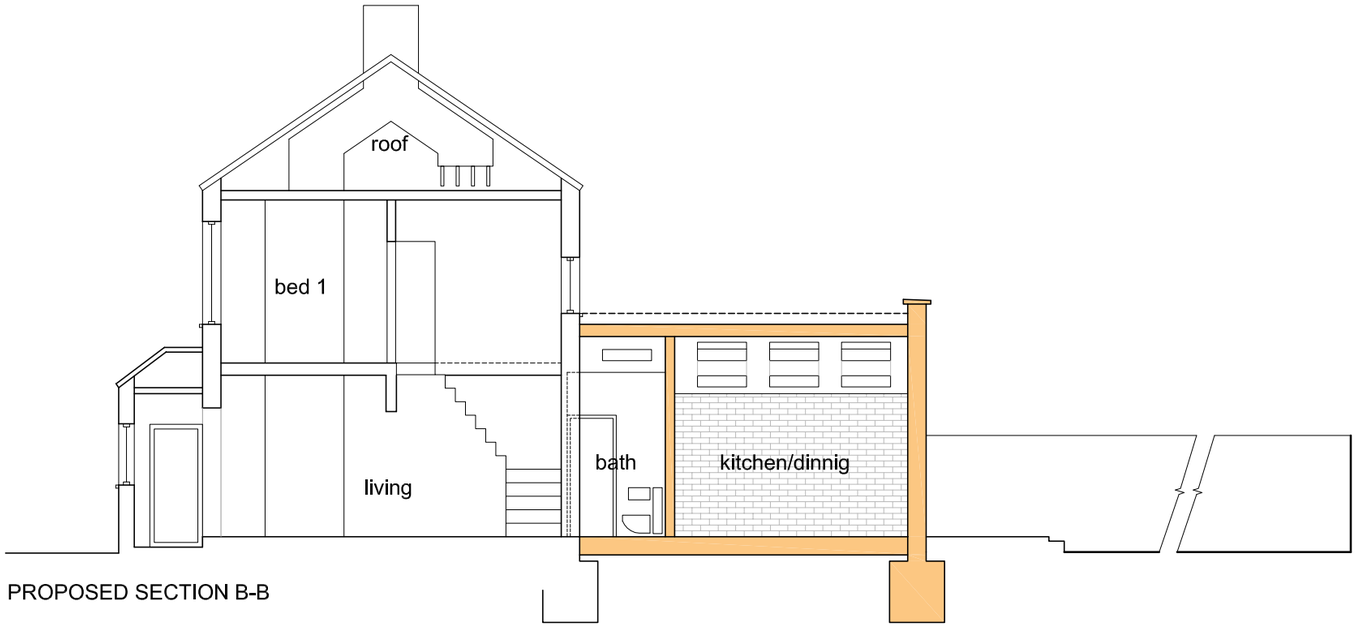

PROPOSED SECTION B-B

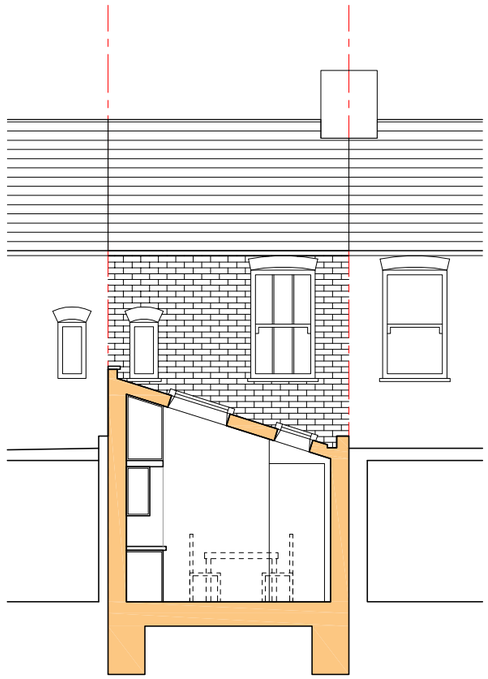

PROPOSED SECTION C-C

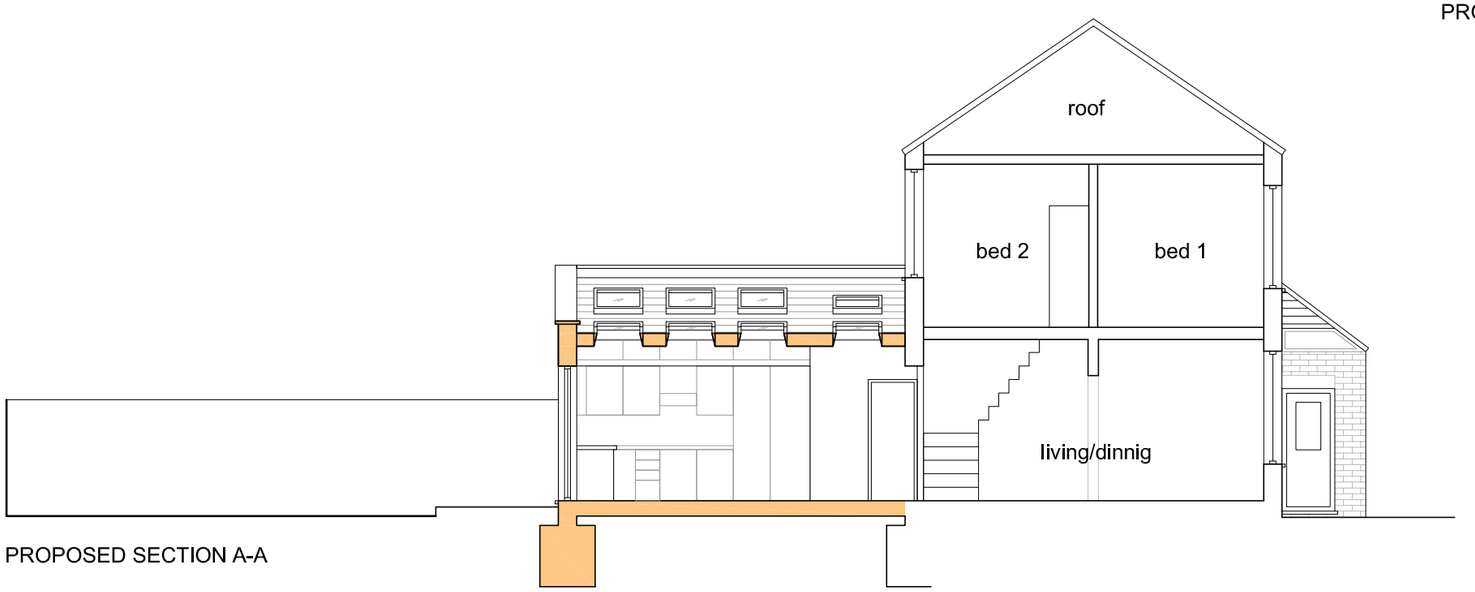

PROPOSED SECTION A-A

STATUS

TOWN PLANNING

A3 SCALE 1:100

0 1m 2m 3m 5m

NOTES:

1. DO NOT SCALE FROM THIS DRAWING
2. ALL DIMENSIONS TO BE CHECKED ON SITE PRIOR TO FABRICATION
3. THIS DRAWING SHOULD BE READ IN CONJUNCTION WITH STRUCTURAL ENGINEER'S DRAWINGS (if applicable)
4. THIS DRAWING SHOULD BE READ IN CONJUNCTION WITH SERVICE ENGINEER'S DRAWINGS (if applicable)
5. COPYRIGHT OF THIS DRAWING REMAINS WITH ADRIAN ASLLANI
6. ANY DISCREPANCY FOUND BETWEEN THIS DRAWING AND ANY OTHER DOCUMENTS MUST BE REPORTED IMMEDIATELY BY THE CONTRACTOR

REVISIONS

–	02.07.15	ISSUE FOR COMMENT

177 Farrant Avenue
LONDON
N22 6PG


REAR EXTENSION WITH SIDE INFILL AND ASSOCIATED MINOR INTERNAL ALTERATIONS

PROPOSED SECTION A-A, B-B AND C-C
SCALE 1:100 DATE : MAY 15
DRAWN : AA CHECKED : AA
DWG NO: FA177/TP/103


219 Whittington Road
London
N22 8YW

0780 3315 812 :t
0203 5815 460 :m
info@adrianasllani.com :e
www.adrianasllani.com :w


ARCHITECTURE + DESIGN

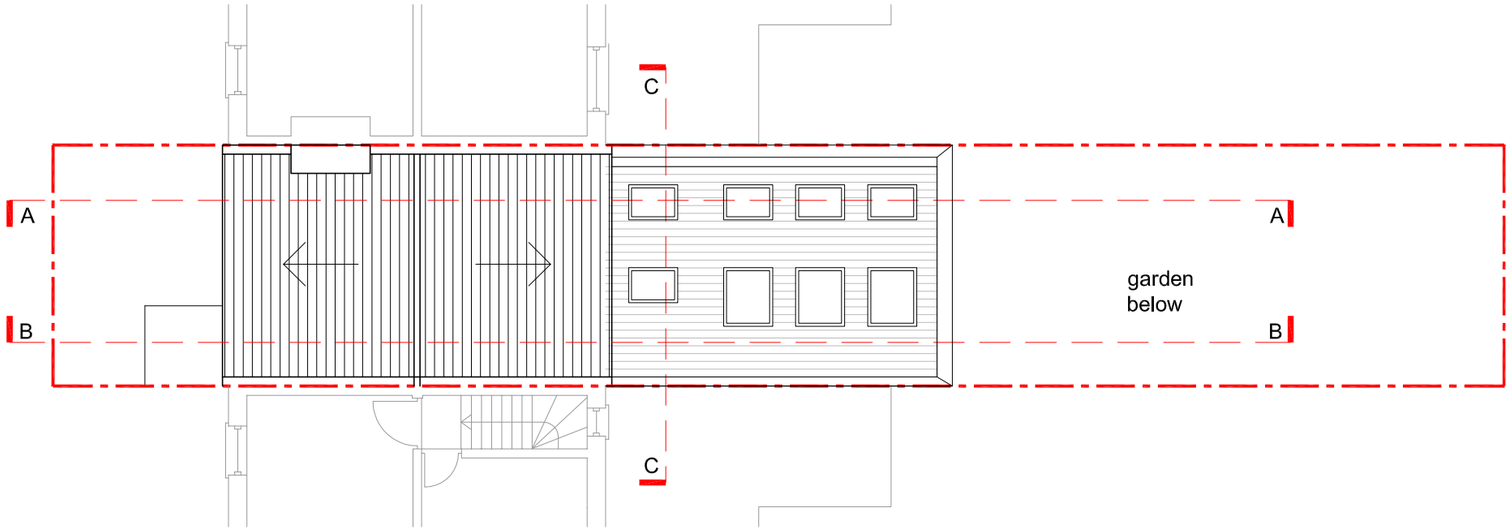

PROPOSED ROOF PLAN

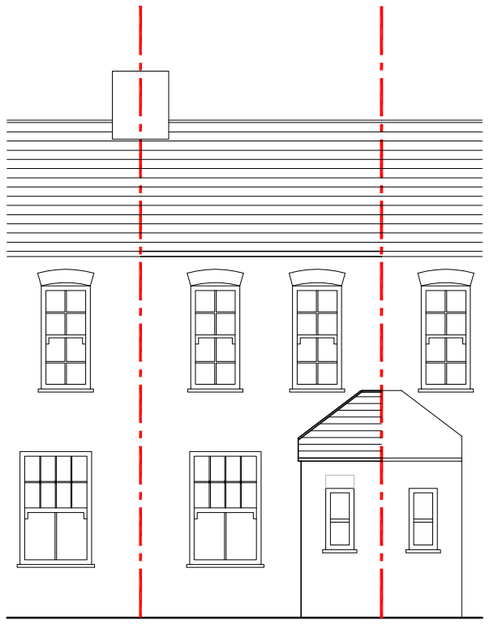

PROPOSED FRONT ELEVATION
(NO CHANGE)

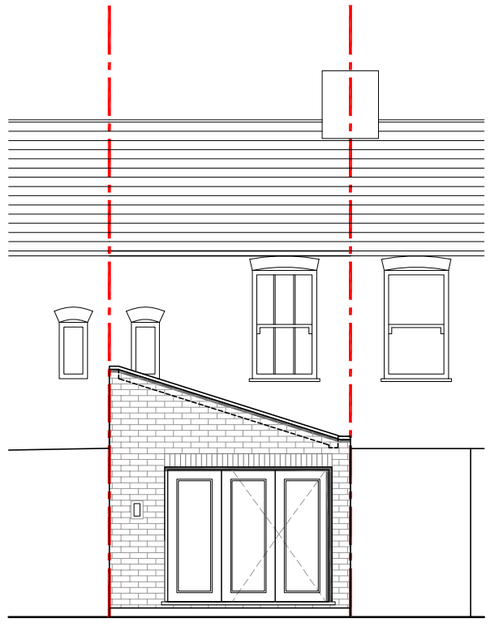

PROPOSED REAR ELEVATION

STATUS
TOWN PLANNING

A3 SCALE 1:100

NOTES:

1. DO NOT SCALE FROM THIS DRAWING
2. ALL DIMENSIONS TO BE CHECKED ON SITE PRIOR TO FABRICATION
3. THIS DRAWING SHOULD BE READ IN CONJUNCTION WITH STRUCTURAL ENGINEER'S DRAWINGS (if applicable)
4. THIS DRAWING SHOULD BE READ IN CONJUNCTION WITH SERVICE ENGINEER'S DRAWINGS (if applicable)
5. COPYRIGHT OF THIS DRAWING REMAINS WITH ADRIAN ASLLANI
6. ANY DISCREPANCY FOUND BETWEEN THIS DRAWING AND ANY OTHER DOCUMENTS MUST BE REPORTED IMMEDIATELY BY THE CONTRACTOR

0 1m 2m 3m 5m

REVISIONS		
–	02.07.15	ISSUE FOR COMMENT

177 Farrant Avenue
LONDON
N22 6PG

REAR EXTENSION WITH SIDE INFILL AND ASSOCIATED MINOR INTERNAL ALTERATIONS

PROPOSED ROOF PLAN, AND FRONT & REAR ELEVATIONS
SCALE 1:100 DATE : MAY 15
DRAWN : AA CHECKED : AA
DWG NO: FA177/TP/104

219 Whittington Road
London
N22 8YW
0780 3315 812 :t
0203 5815 460 :m
info@adrianasllani.com :e
www.adrianasllani.com :w
ARCHITECTURE + DESIGN