




HARD SURFACING

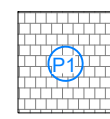


MAIN PEDESTRIAN AREAS
Pre-cast concrete permeable flag paving with pre-cast concrete kerbs

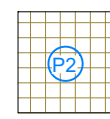


SECONDARY PEDESTRIAN AREAS/
SERVICING
Pre-cast concrete textured flag paving

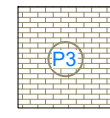


MAIN BUILDING ENTRANCE
'Dutch'-style linear brick paving

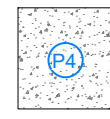


DISABLED PARKING BAYS
Standard macadam with markings to highlight designated parking bays and 1200mm width access zones between and at the sides

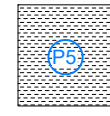

PEDESTRIAN ROUTES TO THE OPEN SPACE/ PLAY AREA
Porous resin-bound gravel; colour 1, with timber or metal edging

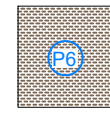


CIRCULAR ENTRANCE/ SEATING AREAS
Porous resin-bound gravel; colour 2, with timber or metal edging

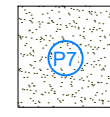


PLAY AREA SURFACING
Recycled rubber safety surfacing below and around play equipment; extent to play equipment manufacturer's recommendations


STREET FURNITURE

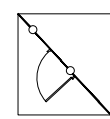


PLAY AREA FENCING & GATES
1050mm height bow top metal fencing; finish to be confirmed

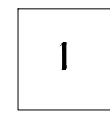


SHEFFIELD CYCLE STAND
Cycle hoop for visitor parking

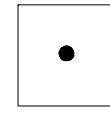


LITTER BIN (2 No.)

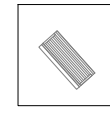


BENCHES (2 No.)

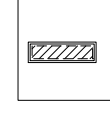


RAISED METAL PLANTERS

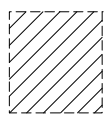


PROPOSED PLANTED AREAS

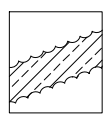


PROPOSED HEDGES

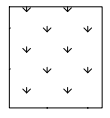


WILDFLOWER MEADOW

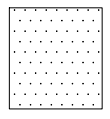


GRASSED AREAS

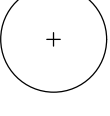


TREE - PROPOSED

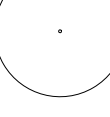

TREES - EXISTING TO BE RETAINED

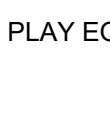


PLAY EQUIPMENT

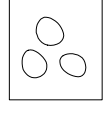


PLAY BOULDERS
To BS EN 1176-1



PLAY LOGS
Timber stepping and climbing logs

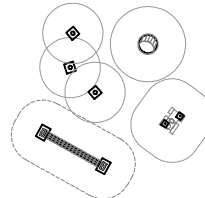

PLAY EQUIPMENT
Range of play equipment suitable for 0-4 year olds; with different play functions; Types of equipment to be confirmed

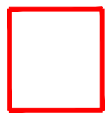

APPLICATION BOUNDARY

BIN STORE -
PROPRIETARY
STORE WITH
GREEN ROOF

BOUNDS GREEN ROAD

Hall

1 to 12
14 to 84

Newbury
House

PARTRIDGE WAY

2



10

20

46

34

TRINITY ROAD

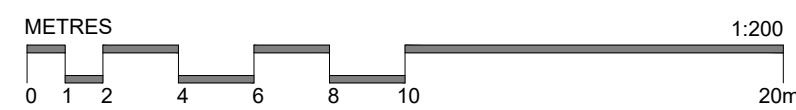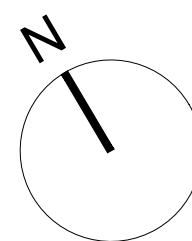

Revisions

Rev	Date	Description
A	2021.05.25	Issued for planning

Project Partridge Way, Haringey
Drawing Landscape Masterplan
Drawing No. 0187_100
Project No. 0187 Drawn EL Checked ML

Client Haringey Council
Status Planning
Scale 1:200@A1
Date 18.02.2021 Rev A