


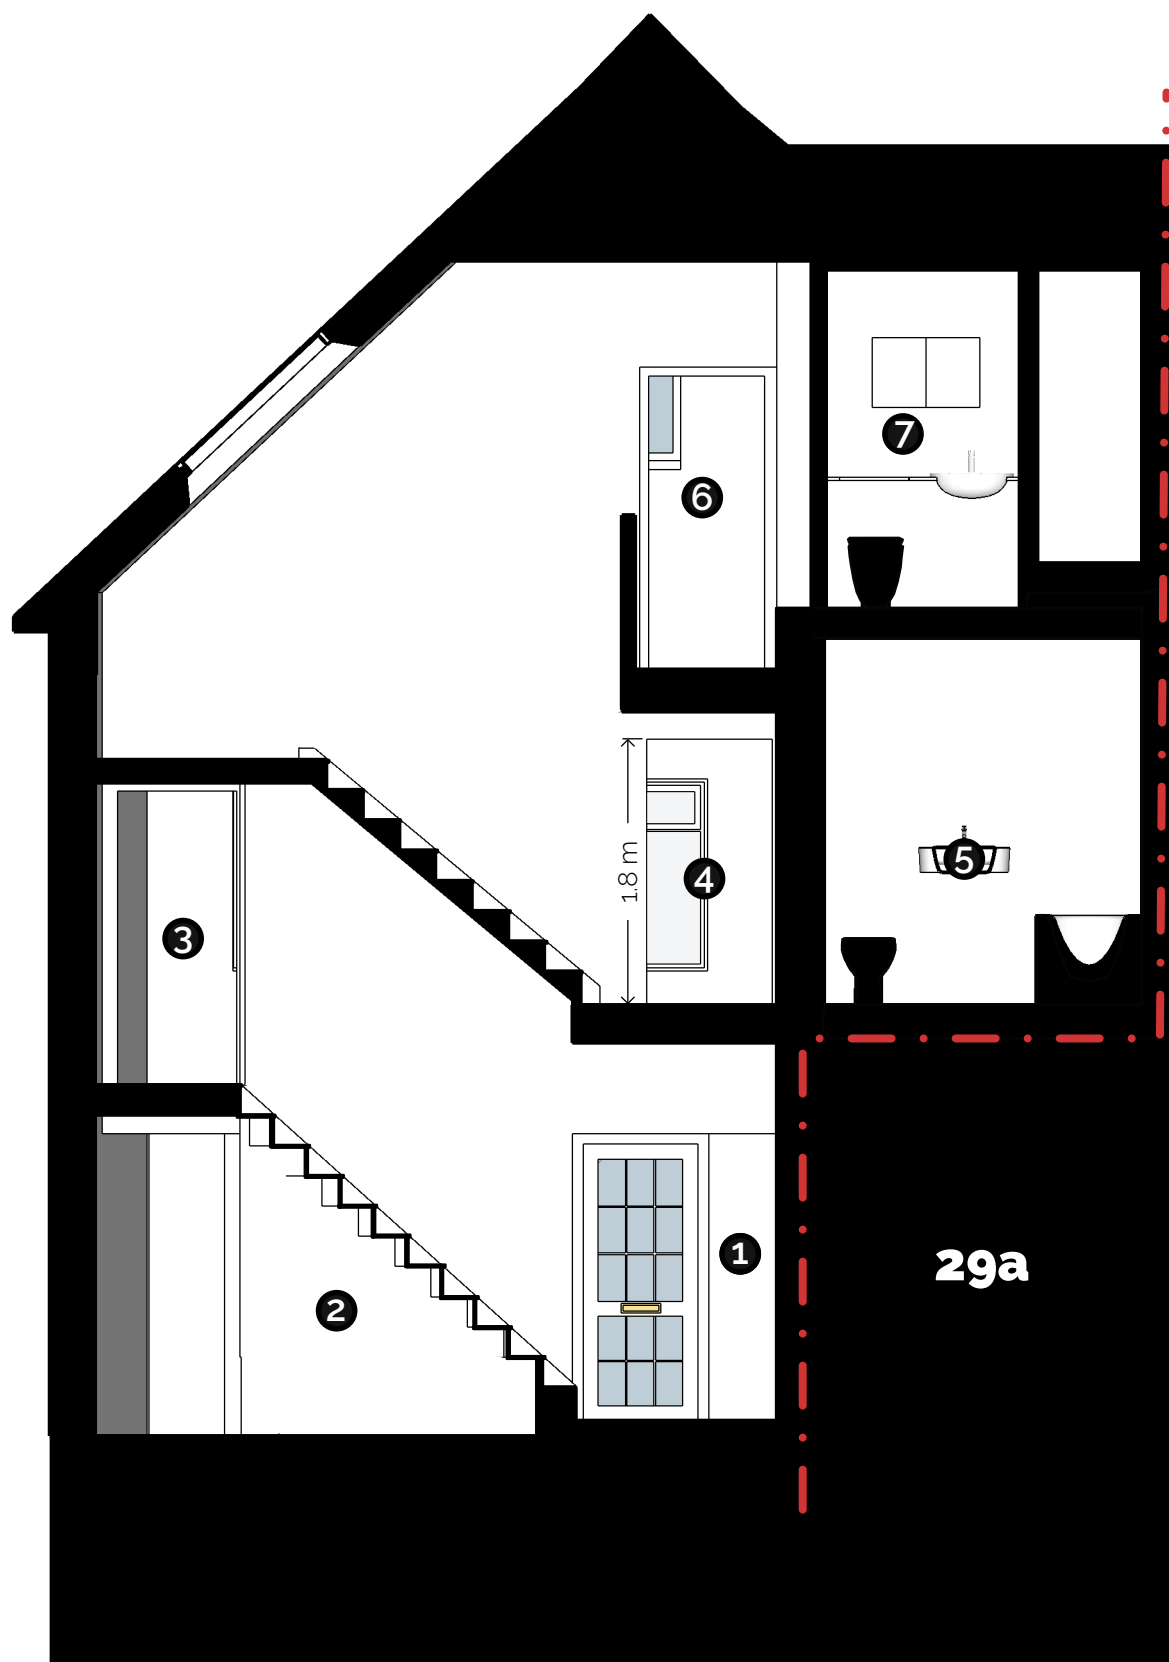

29 Lanchester Road
Existing Section J - Through Stair
1:50 @ A3
29L-022

Key

- 1. Hallway
- 2. Understair storage access from garage
- 3. Door to Ella's Bedroom
- 4. Low door to Guest Bedroom
- 5. Main Bathroom
- 6. Door to Calum's Bedroom
- 7. Jack and Jill Ensuite Shower room to Master bedroom

P1 25.09.2022 Issued for Planning

00 1.25 2.5m