


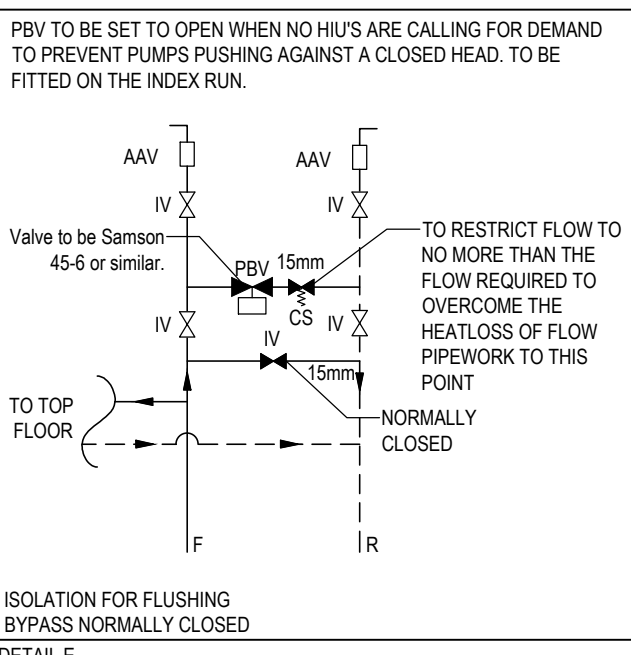

C1	01/06/2021	Construction Issue		DALS	EU
Rev	Date	Description		Drawn	Checked
Current purpose		CONSTRUCTION	Scale: NTS	Size: A0	
Original Issue Date	01/06/2021		Drawn: DALS	Checked: EU	
 WHITEHEAD DESIGN ASSOCIATES BUILDING SERVICES DESIGN CONSULTANTS 25/27 The Mill, Northfield Gravesend, Kent, DA11 9EU UK T: 01322 289977 E: design@whitehead.co.uk					
Title: HEATING DISTRIBUTION SCHEMATIC MEWS AND ANNEX SHEET 2 OF 2					
Project: HORNSEY TOWN HALL					
Client: ARMORE					
Draw Number: 10687-M-04-M-0001(2)					Rev: C1