


Rev A 23.11.21
 side dormer enlarged
 Rev B 25.04.22
 floor and ceiling levels
 added, 2nd floor

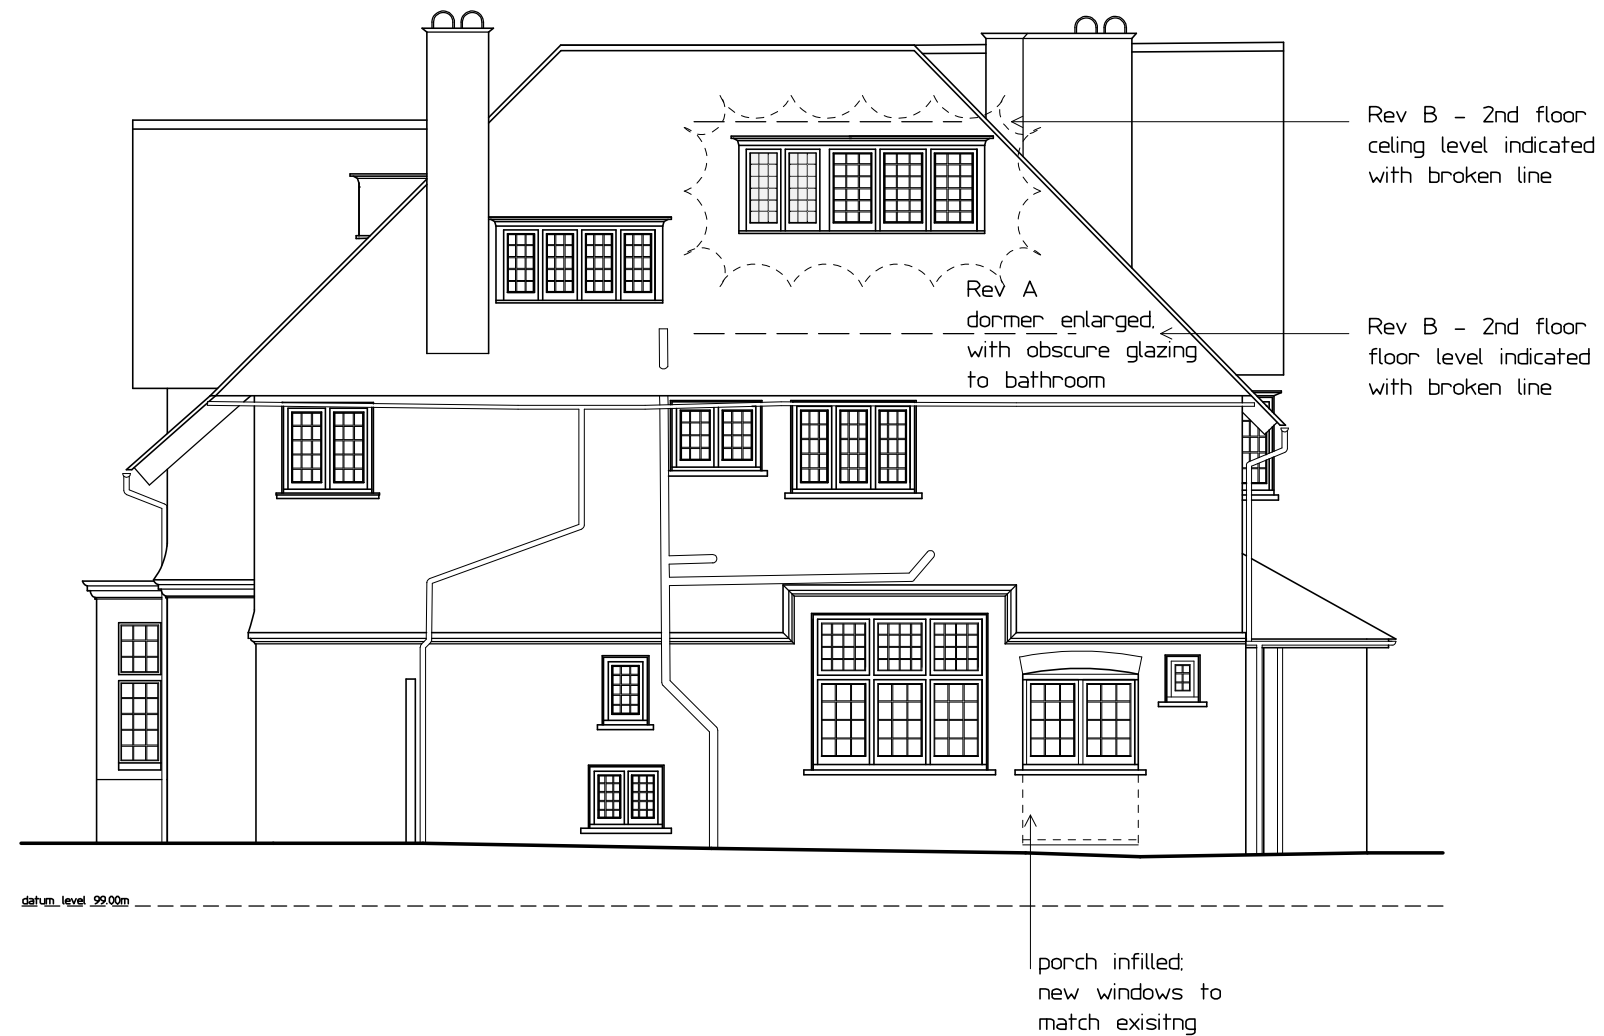

PROJECT 22 COLNEY HATCH LANE
 LONDON N10 1DU

DRAWING SIDE ELEVATION AS PROPOSED
 south

NUMBER 1745/20 Rev B

Scale 1/100 at A3

Date 08.19 201 Upper Street
 copyright protected London N1 1RQ
 020-7226 3884

PETER BRADES ARCHITECTS
 www.peterbradesarchitects.co.uk **PBA**