




D.J.W

ARCHITECTURAL DESIGNS LTD

Oakwood House,
22 Holloway Road,
Maldon,
CM9 4SG
Tel: 01621 840851

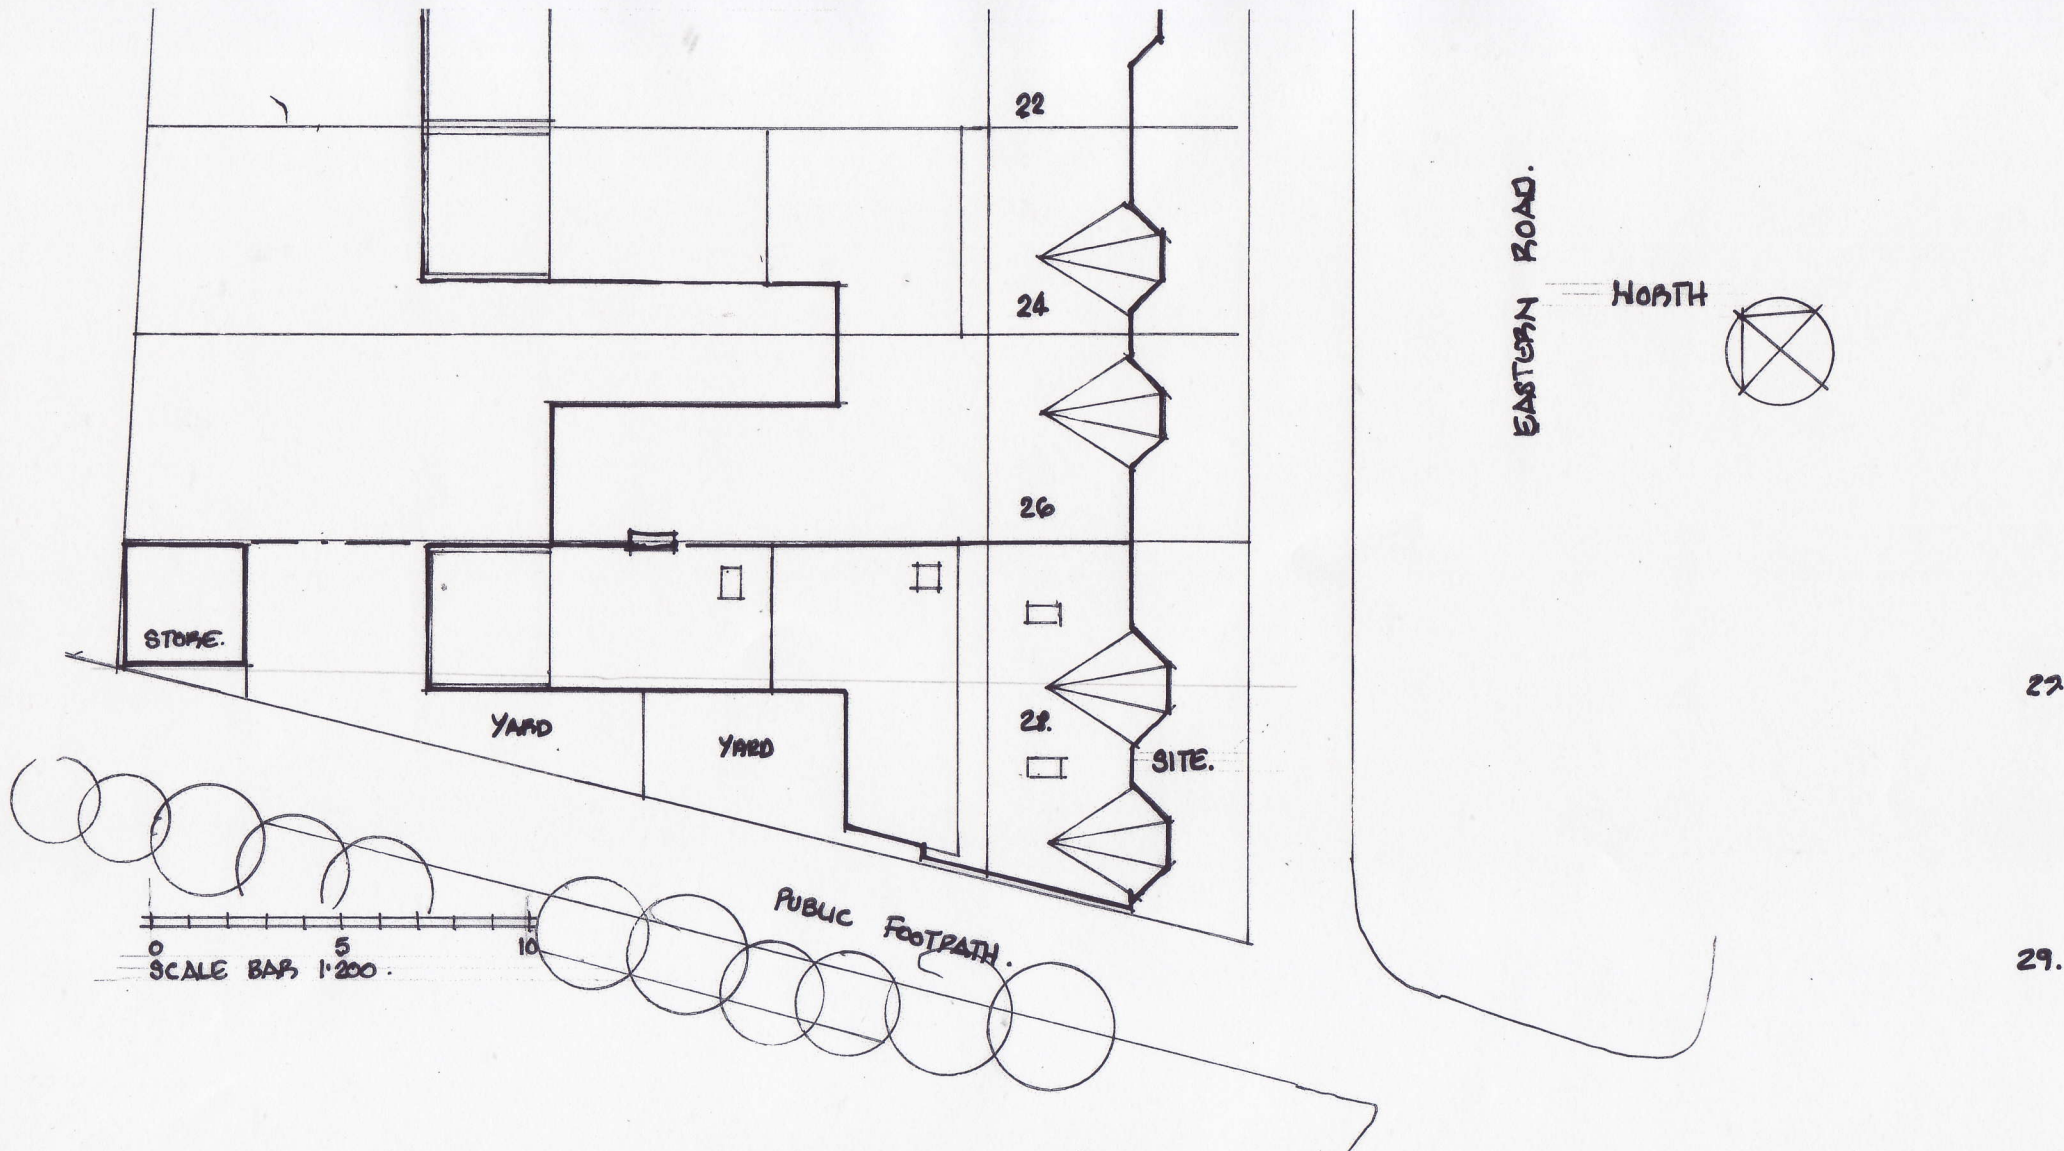

Project:
PROPOSED CONVERSION.
28 EASTERN ROAD, WOOD GREEN.

Title:
BLOCK PLAN AS PROPOSED.

Scale:
1:200

Date:
April 2022

Drg No:
2333/3