


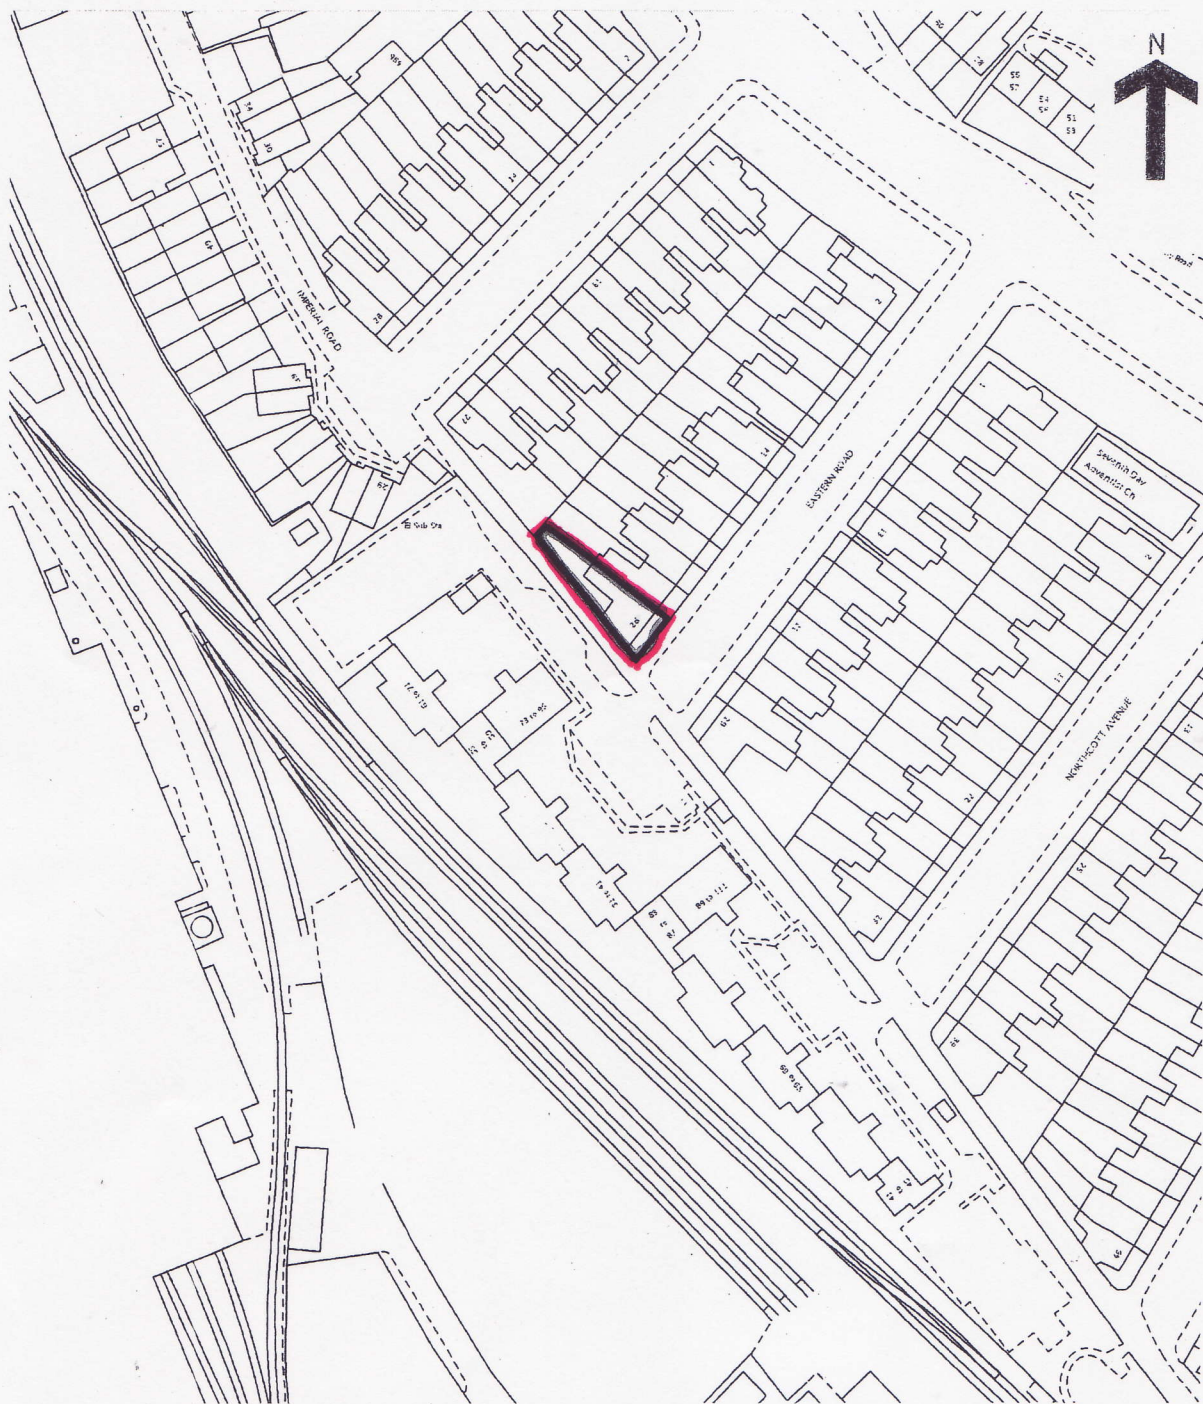

0 50 Metres
Scale Bar
1:1250

D.J.W

ARCHITECTURAL DESIGNS LTD

Oakwood House,
22 Holloway Road,
Maldon,
CM9 4SG
Tel: 01621 840851



Project:
PROPOSED CONVERSION.
28 EASTERN ROAD, WOOD GREEN.

Title:
LOCATION PLAN.

Scale:
1:1250

Date:
April 2022

Drg No:
2333/L1