


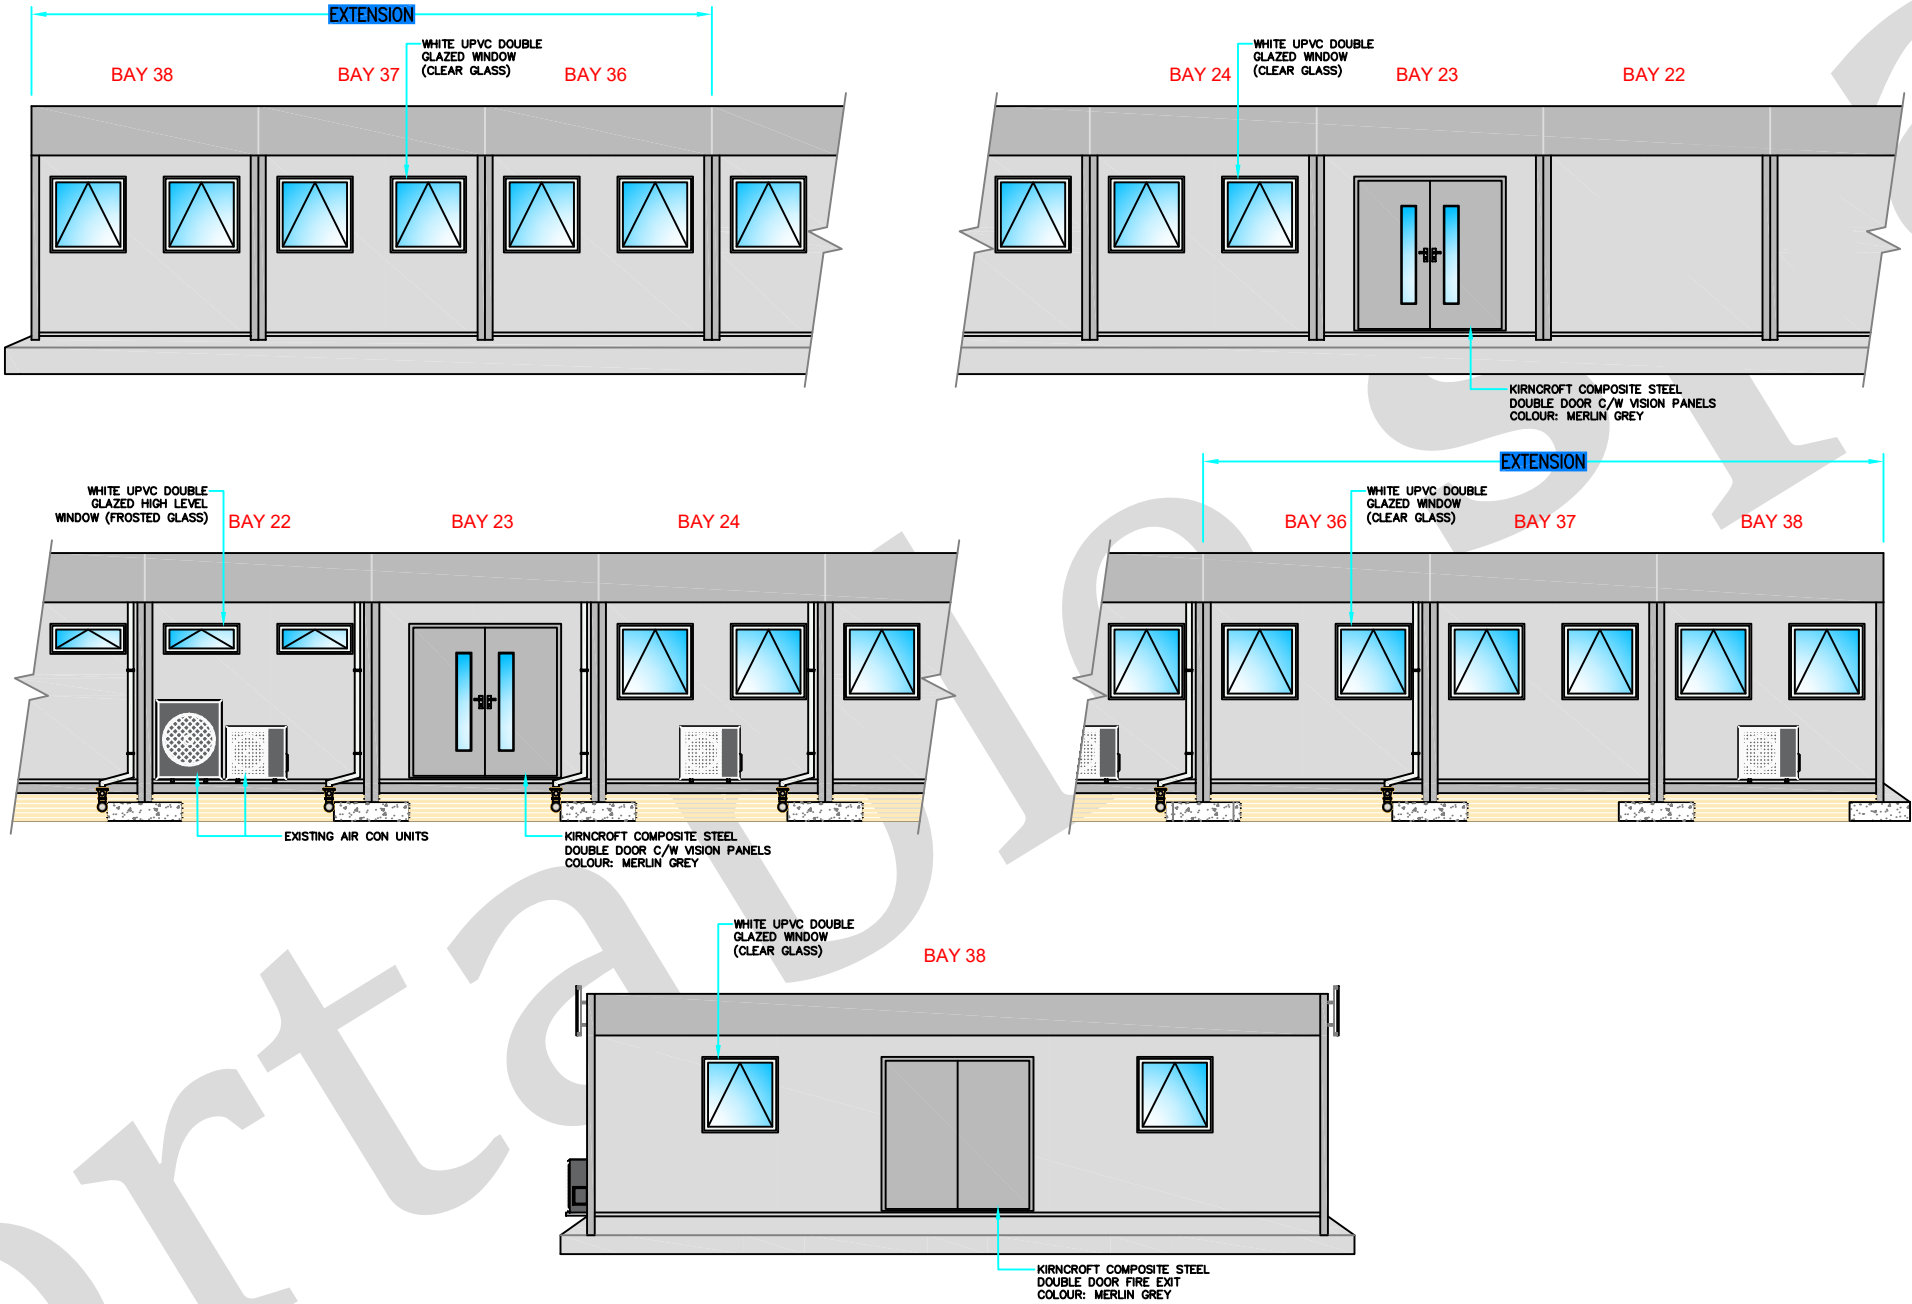

NOTE: The drawing illustrates the 3 bay extension (9 metre) to the existing MDU. The existing is a modular single storey building, the extension is of the same construction, resulting in a larger building, extending from 105m to 114m. After a short time the extension will not be able to be distinguished from the existing building, given the use of the same palette of materials.

portablespace[®]

cabin & container hire | sales | conversions | modular

Unit 1, Red House Farm Business Units, Bacton, Suffolk, IP14 4LE

Tel: 01449 782123

Fax: 0845 3311434

Copyright in this drawing belongs to Portable Space Ltd. Neither the whole drawing nor any part thereof may be reproduced without the prior permission in writing of Portable Space Ltd

Title

TOTTENHAM HALE MDU - EXTENSION ELEVATIONS

Unit Type

MODULAR UNITS

Date

17-12-21

Scale

1:100 @ A3

Drawn By

SC

Ref. No.

TOT-200

Drawing No.

TOT-BGE-200

Rev.

A

Revision Details

Rev A: Low Level Skirt Revised 06/03/22

