



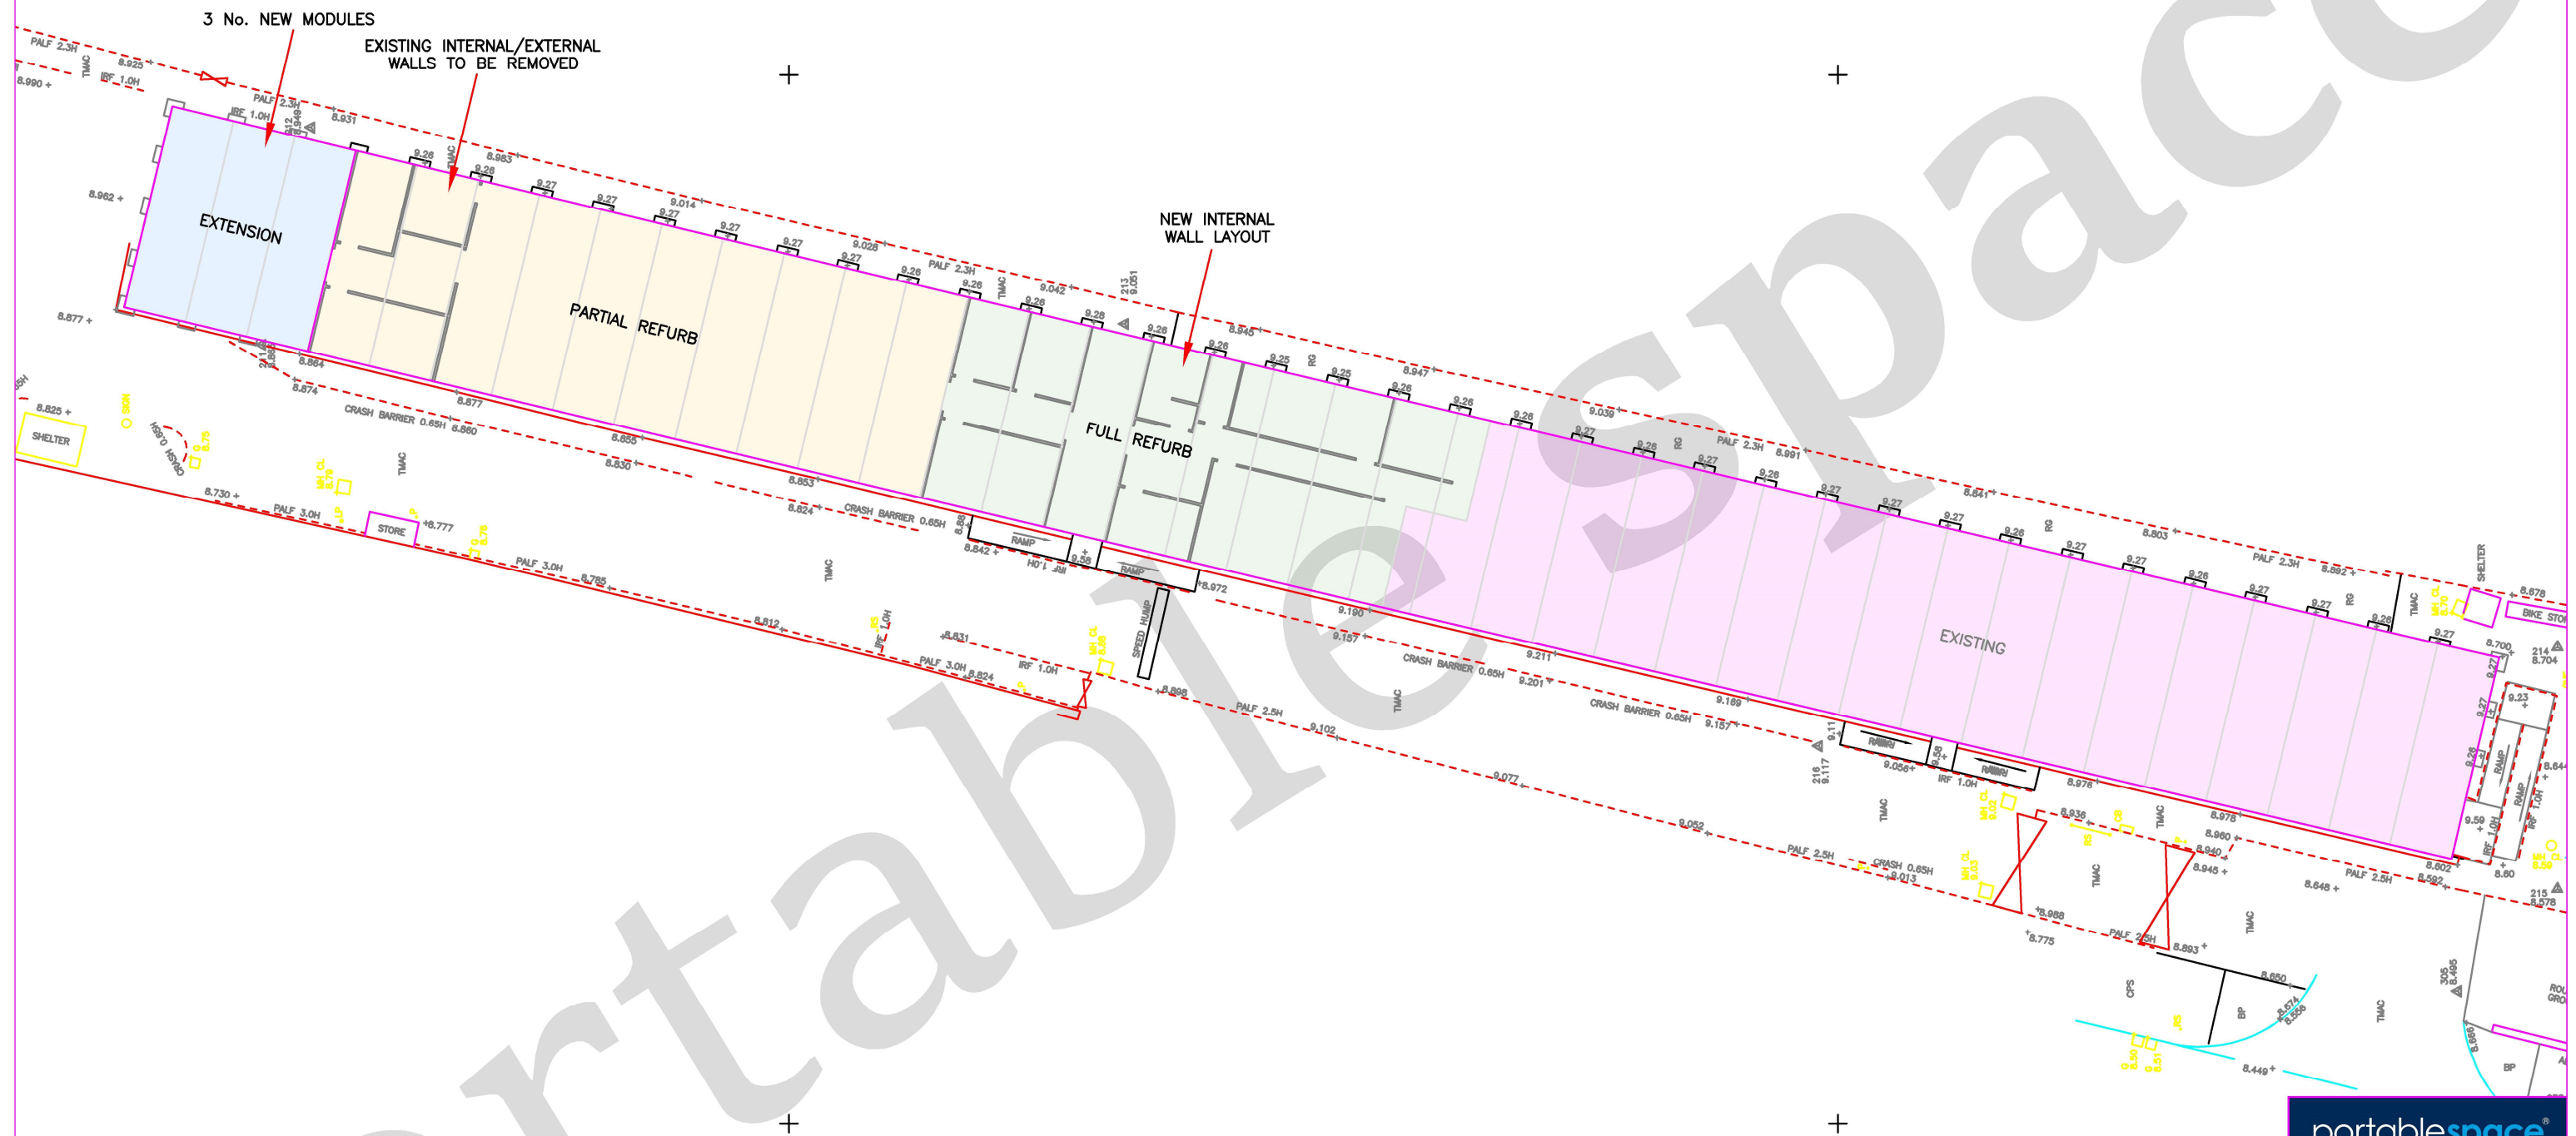

NOTE: The drawing illustrates the 3 bay extension (9 metre) to the existing MDU. The existing is a modular single storey building, the extension is of the same construction, resulting in a larger building, extending from 105m to 114m.
After a short time the extension will not be able to be distinguished from the existing building, given the use of the same palette of materials.

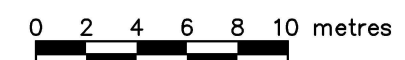

			
cabin & container hire sales conversions modular			
Unit 1, Red House Farm Business Units, Bacton, Suffolk, IP14 4LE Tel: 01449 782123 Fax: 0845 3311434			
Copyright in this drawing belongs to Portable Space Ltd. Neither the whole drawing nor any part thereof may be reproduced without the prior permission in writing of Portable Space Ltd			
Title TOTTENHAM HALE MDU - PLAN			
Unit Type MODULAR UNITS			
Date	Scale		Drawn By
17-12-21	1:300 @ A3		SC
Ref. No.	Drawing No.		Rev.
TOT-200	TOT-TSP-200		-
Revision Details			