



Legend

- Site Boundary
- Network Rail Ownership
- Extent of Proposed Development

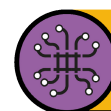

Asset Information Services

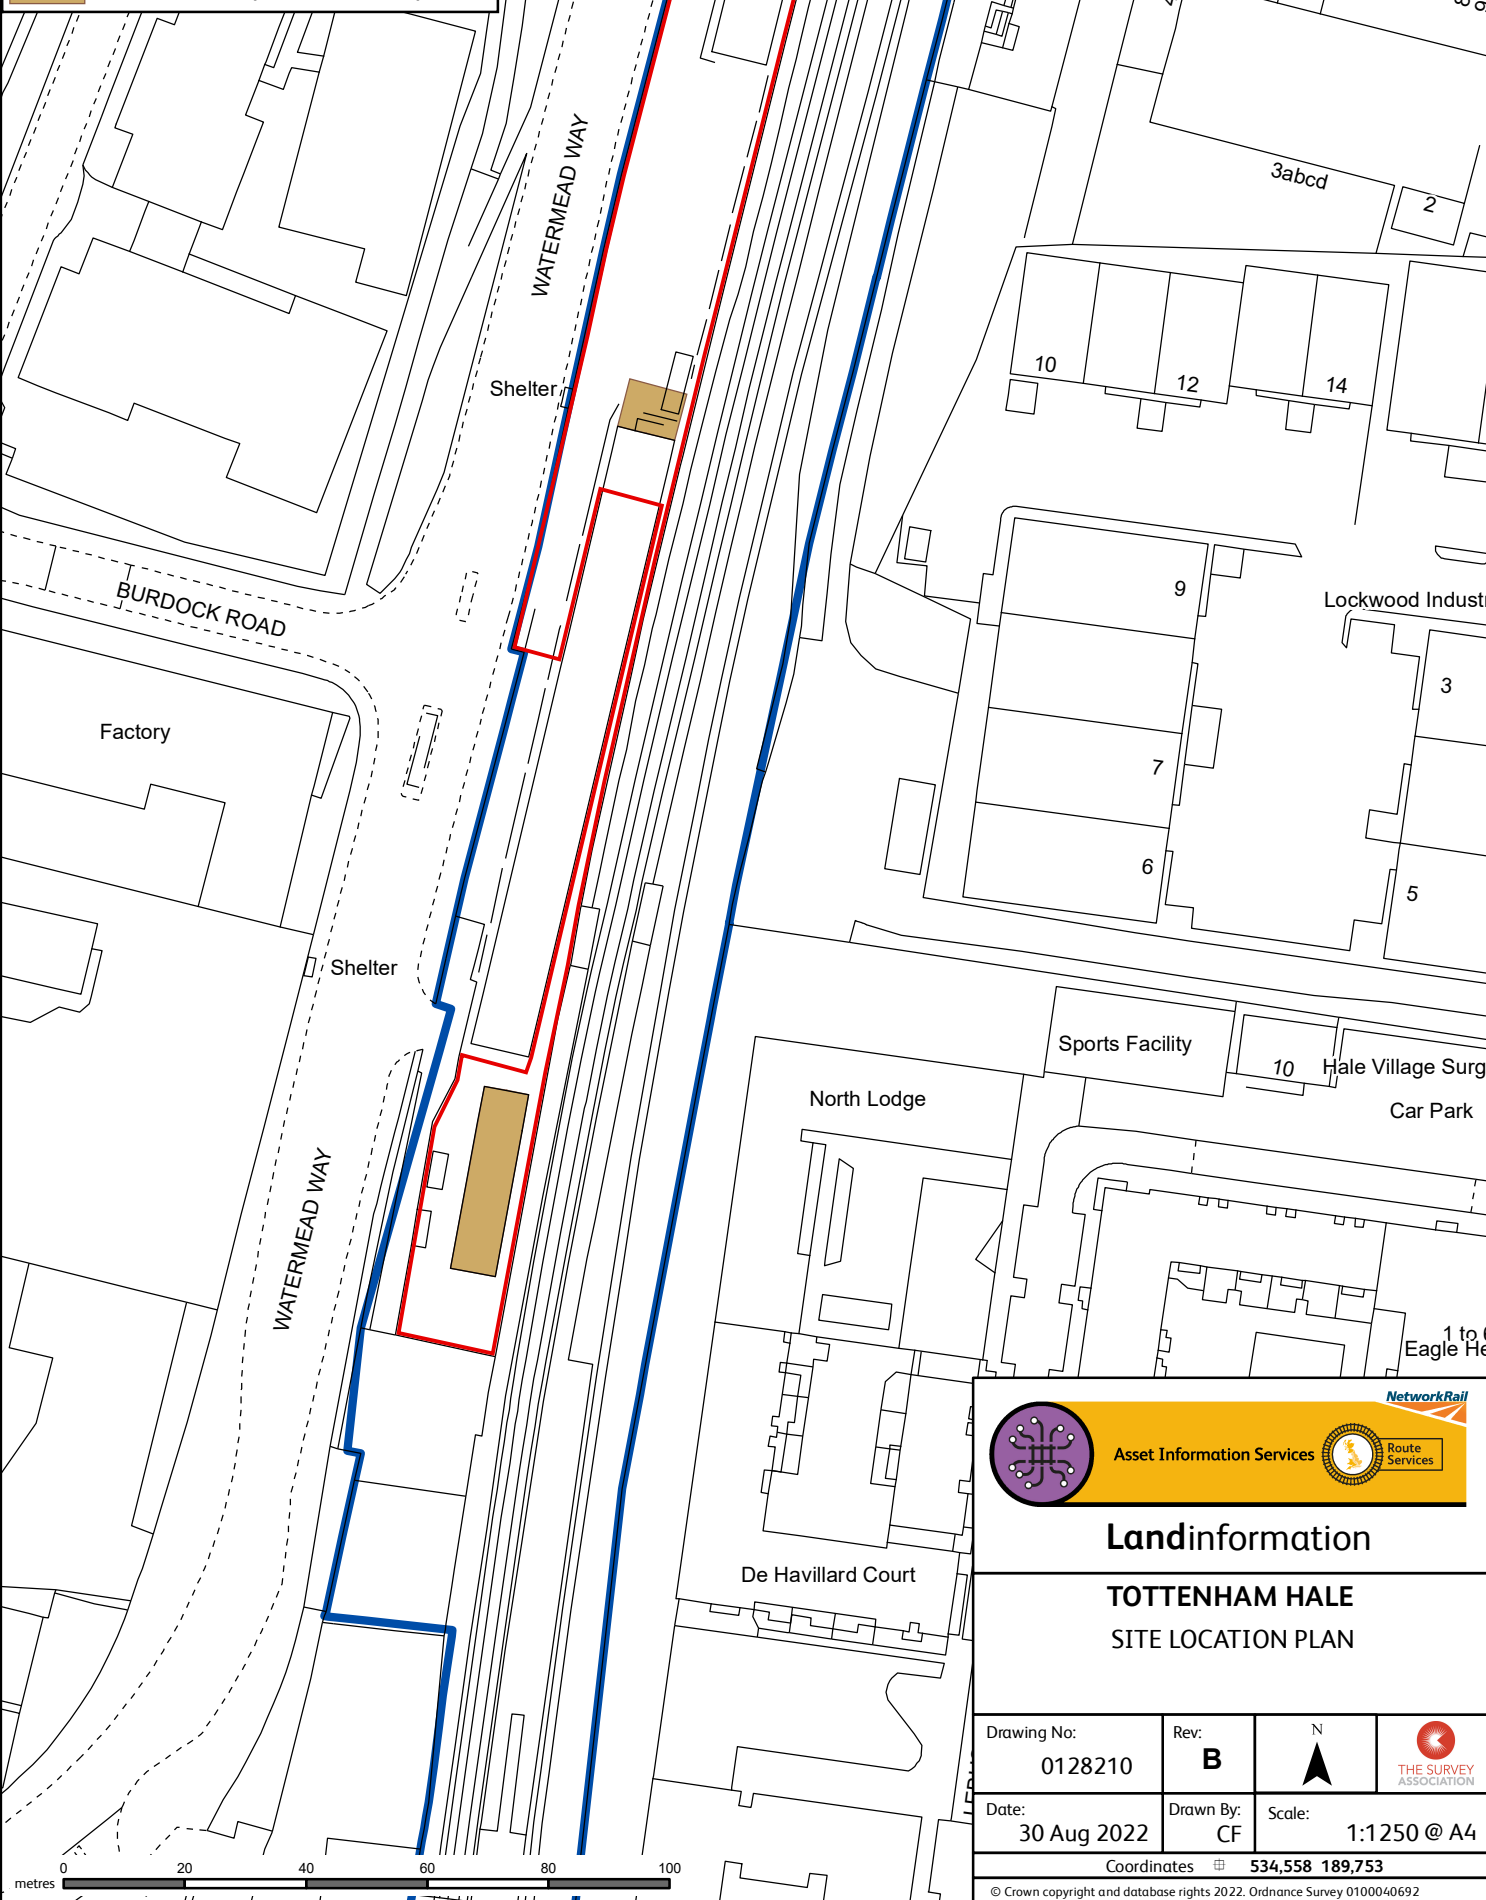

Landinformation

**TOTTENHAM HALE
SITE LOCATION PLAN**

Drawing No:
0128210

Rev:
B

N
▲



Date:
30 Aug 2022

Drawn By:
CF

Scale:
1:1250 @ A4

Coordinates **534,558 189,753**

© Crown copyright and database rights 2022. Ordnance Survey 0100040692