


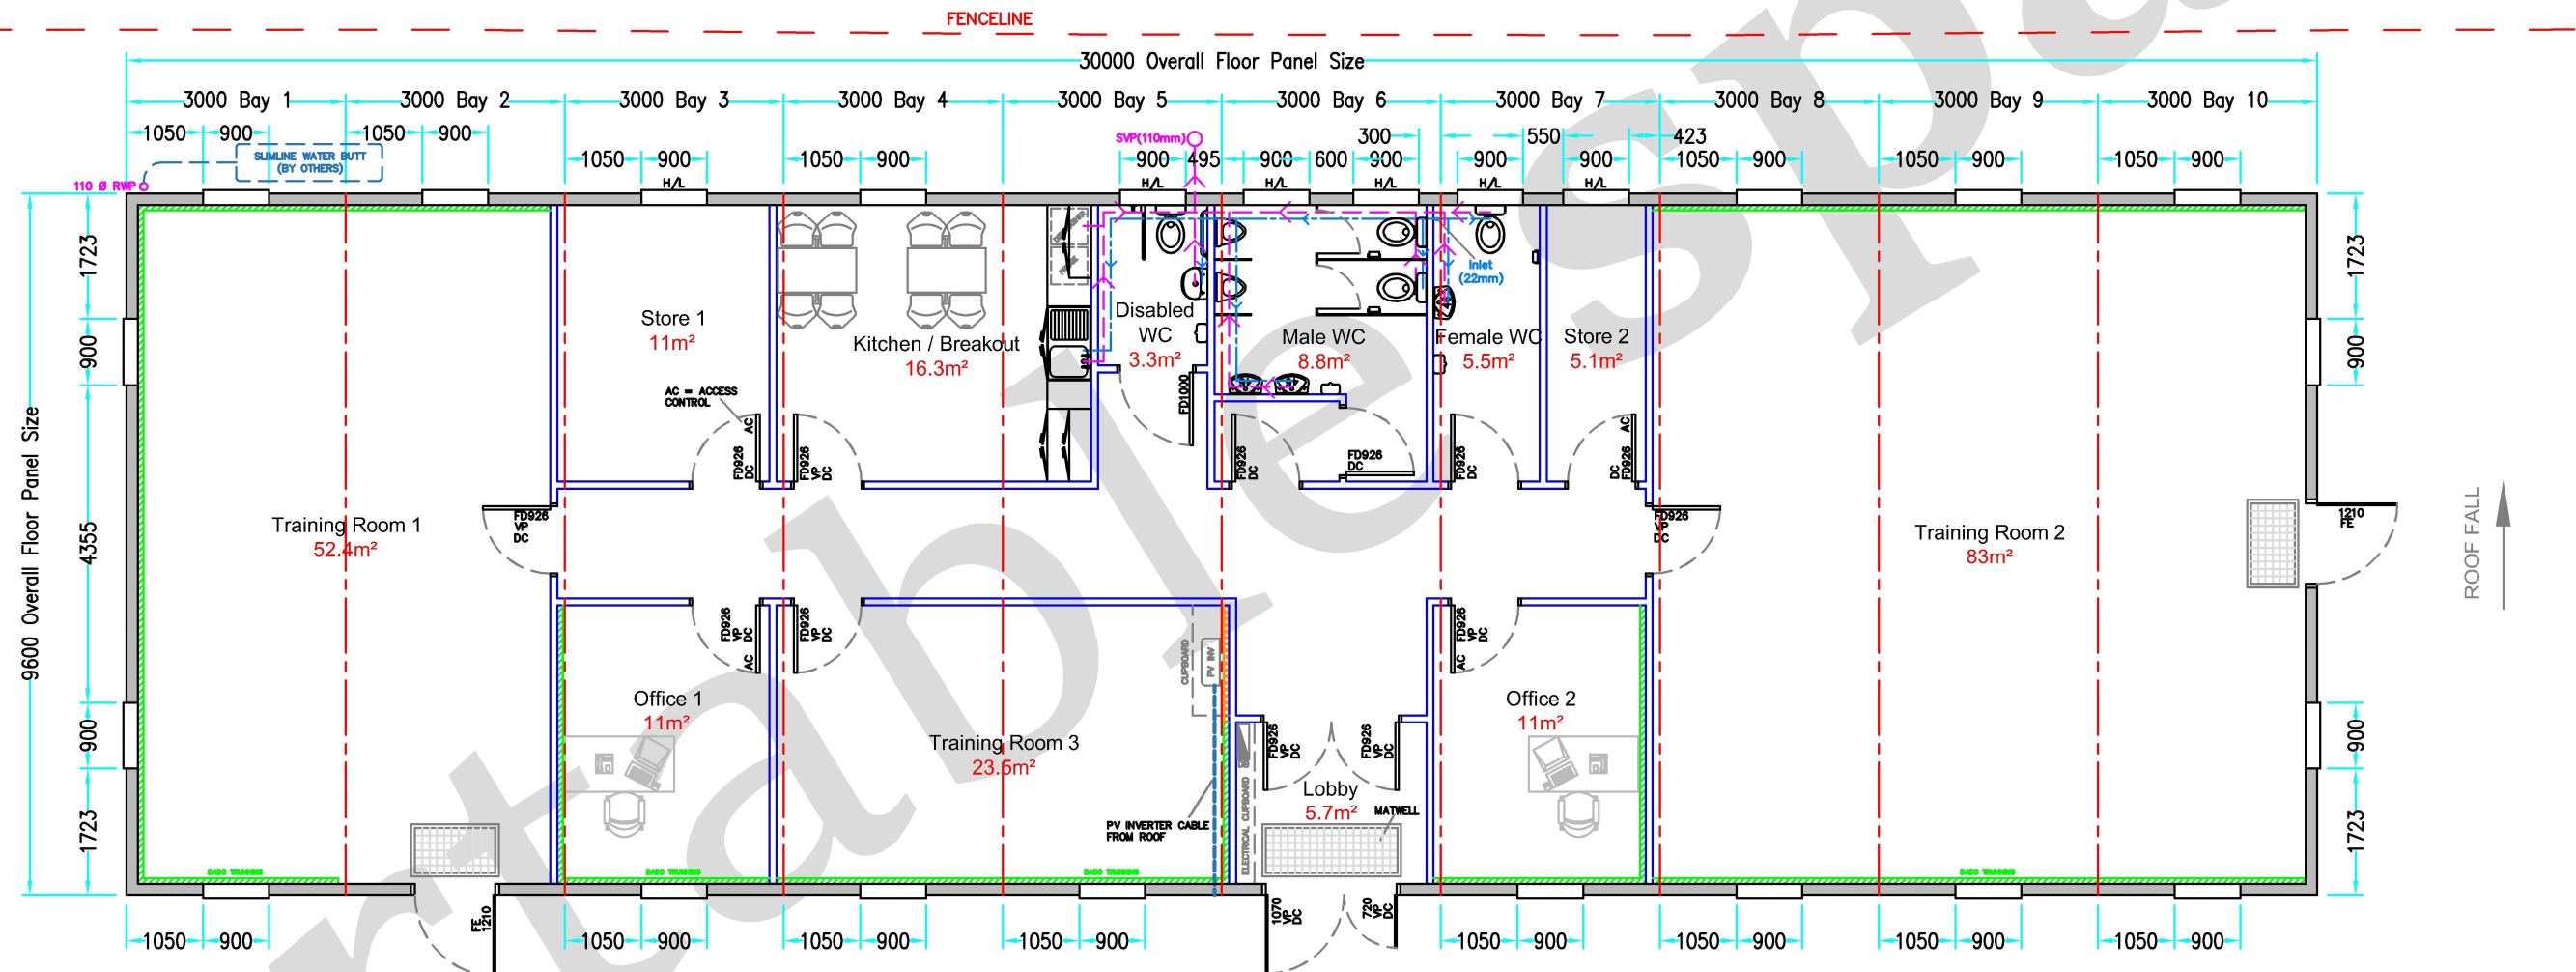

0 1 2 3 4 5 metres



portablespace®
cabin & container hire | sales | conversions | modular

Unit 1, Red House Farm Business
Units, Bacton, Suffolk, IP14 4LE
Tel: 01449 782123
Fax: 0845 3311434

Copyright in this drawing belongs to
Portable Space Ltd. Neither the whole
drawing nor any part thereof may be
reproduced without the prior permission
in writing of Portable Space Ltd

Title
TOTTENHAM HALE MDU
- S&T OPERATIONS - PLAN

Unit Type
MODULAR UNITS

Date	Scale	Drawn By
02-06-20	1:100 @ A3	SC
Ref. No.	Drawing No.	Rev.
TOT-100	TOT-GFL-100	F

Rev A: Electrics Removed 18/08/20
Rev B: No. of RWP's Reduced & Inlet Pipe
Location Revised 30/10/20
Rev C: Female WC Added & Test Area
Room Name Revised 06/01/21
Rev D: Additional Details Added 17/06/21
Rev E: Water Butt Shown 23/07/21
Rev F: Fire Exit Repositioned 10/11/21