


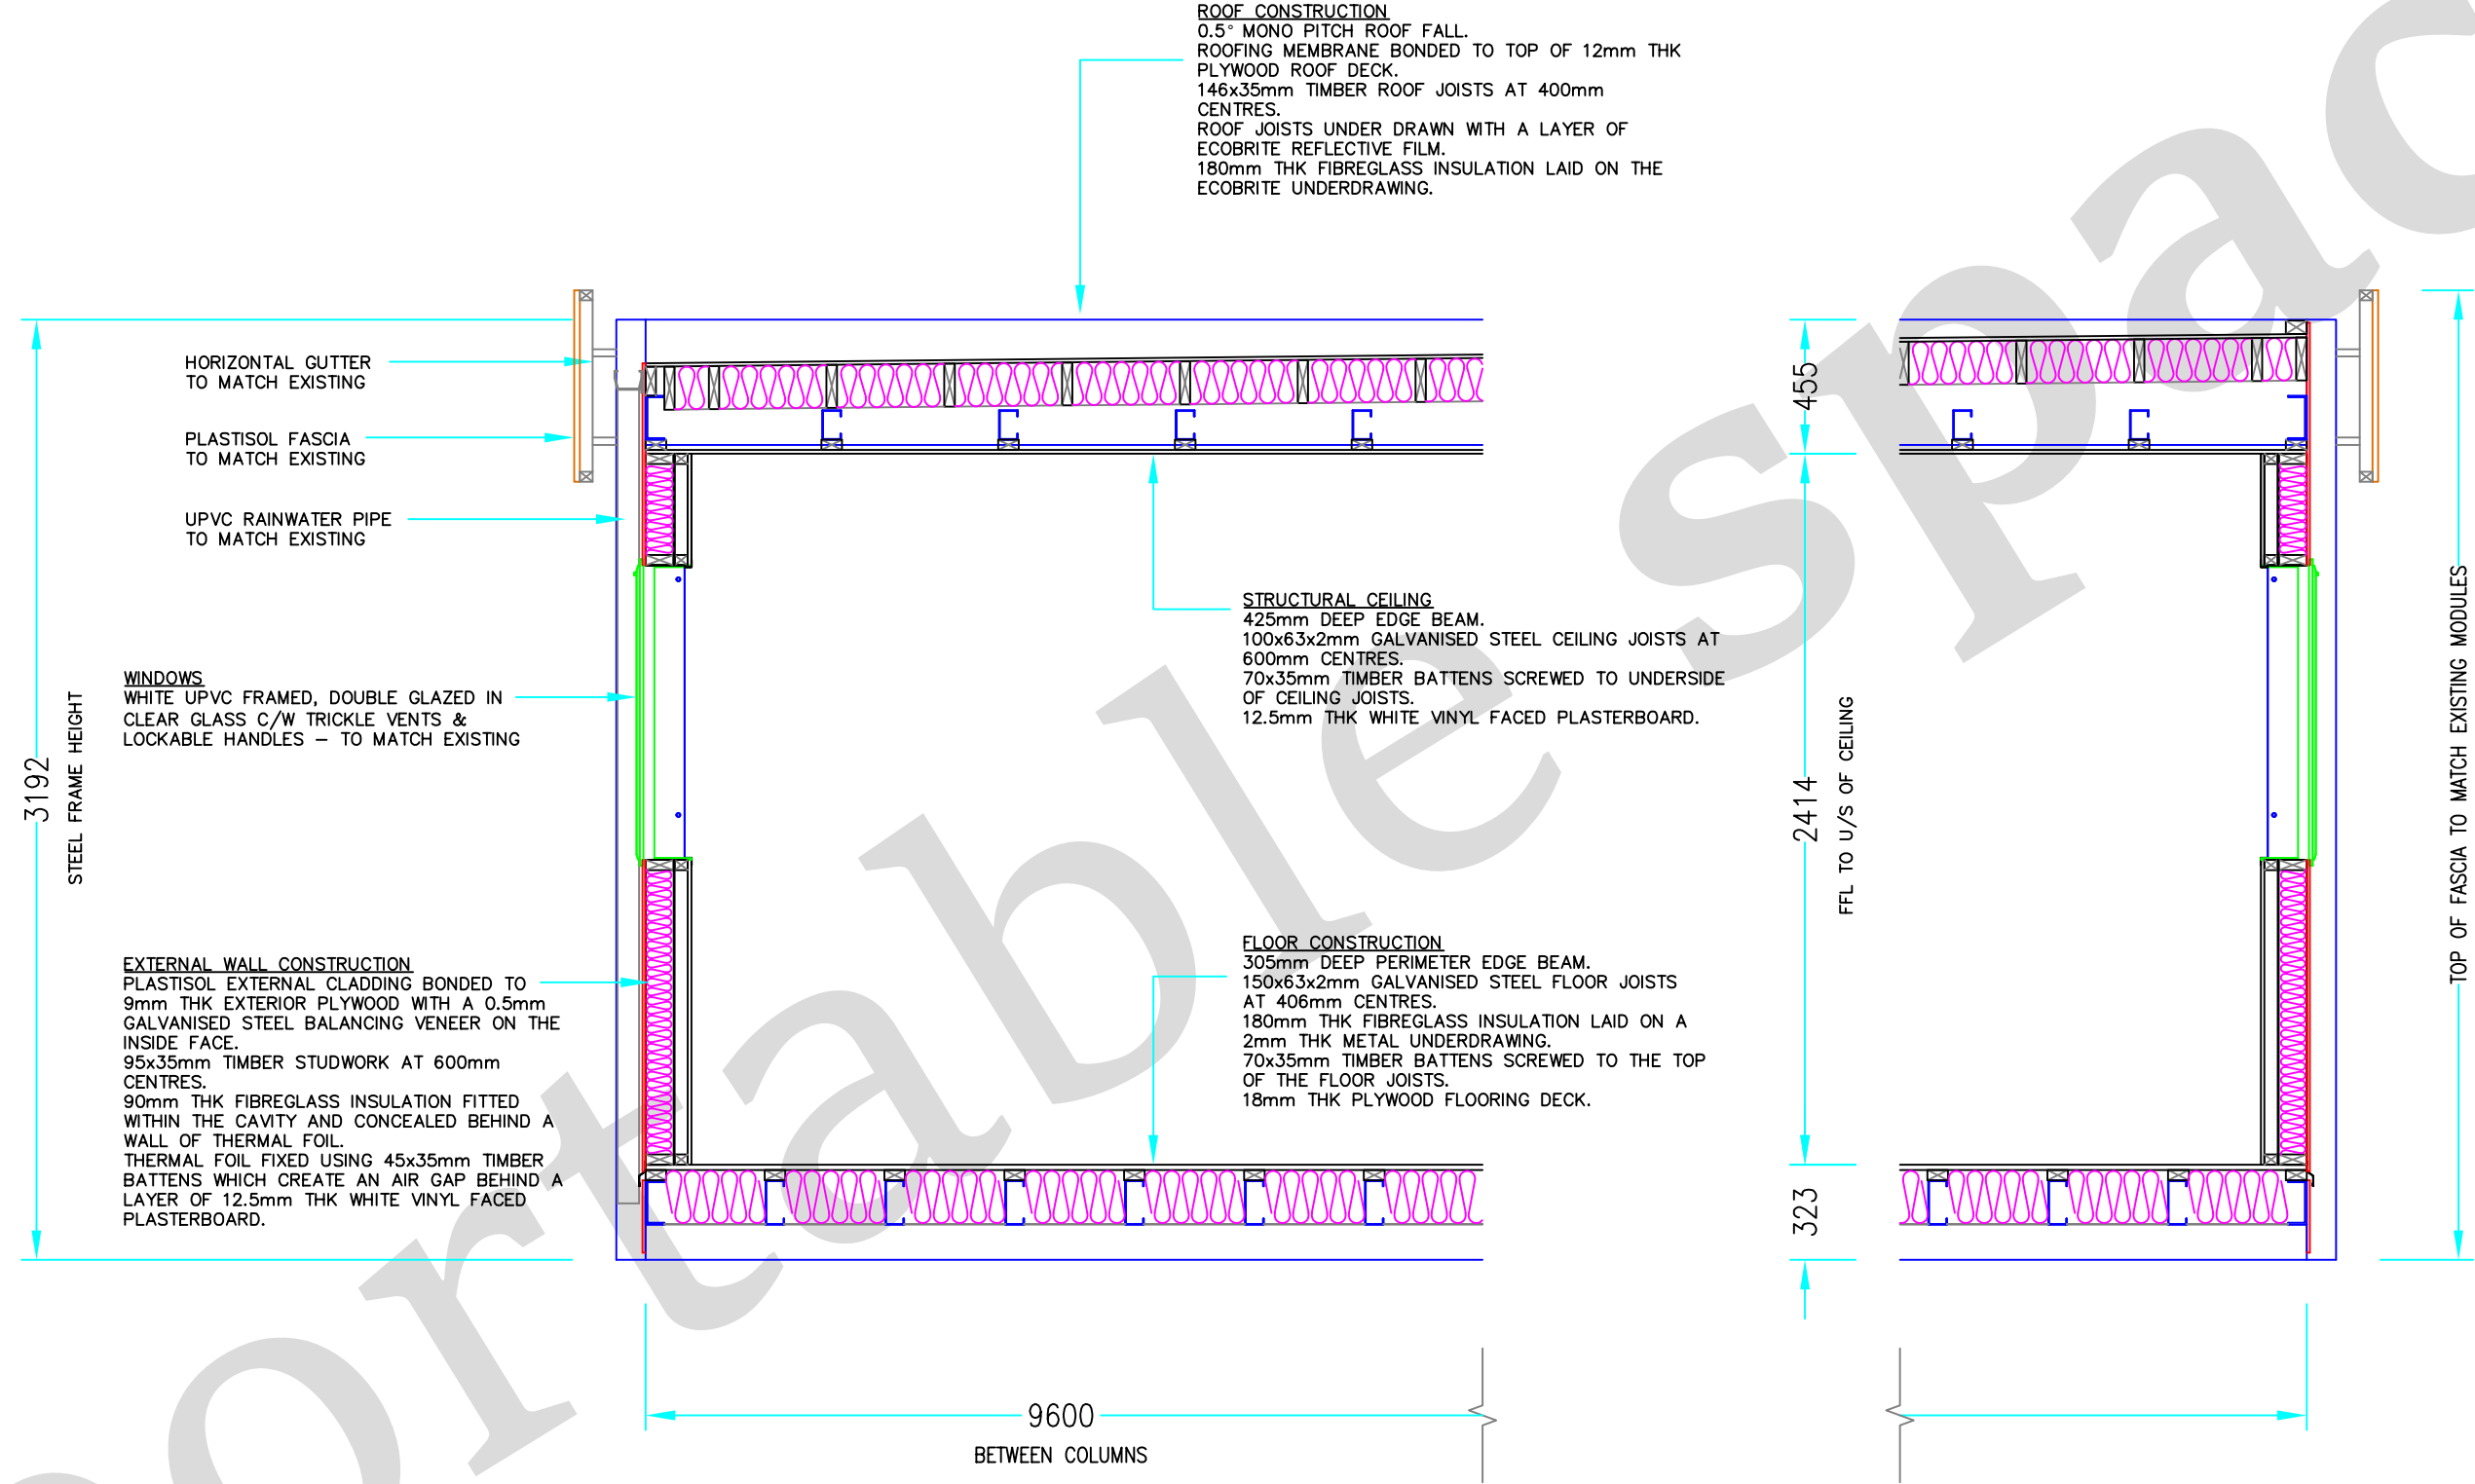

SECTION THROUGH EXTENSION MODULES

cabin & container hire | sales | conversions | modular

Unit 1, Red House Farm Business Units, Bacton, Suffolk, IP14 4LE
Tel: 01449 782123
Fax: 0845 3311434

Copyright in this drawing belongs to Portable Space Ltd. Neither the whole drawing nor any part thereof may be reproduced without the prior permission in writing of Portable Space Ltd

Title
TOTTENHAM HALE BUILDING SECTION

Unit Type MODULAR UNITS		
Date 17-12-21	Scale 1:25 @ A3	Drawn By SC
Ref. No. TOT-200	Drawing No. TOT-BGS-200	Rev. -

Revision Details