
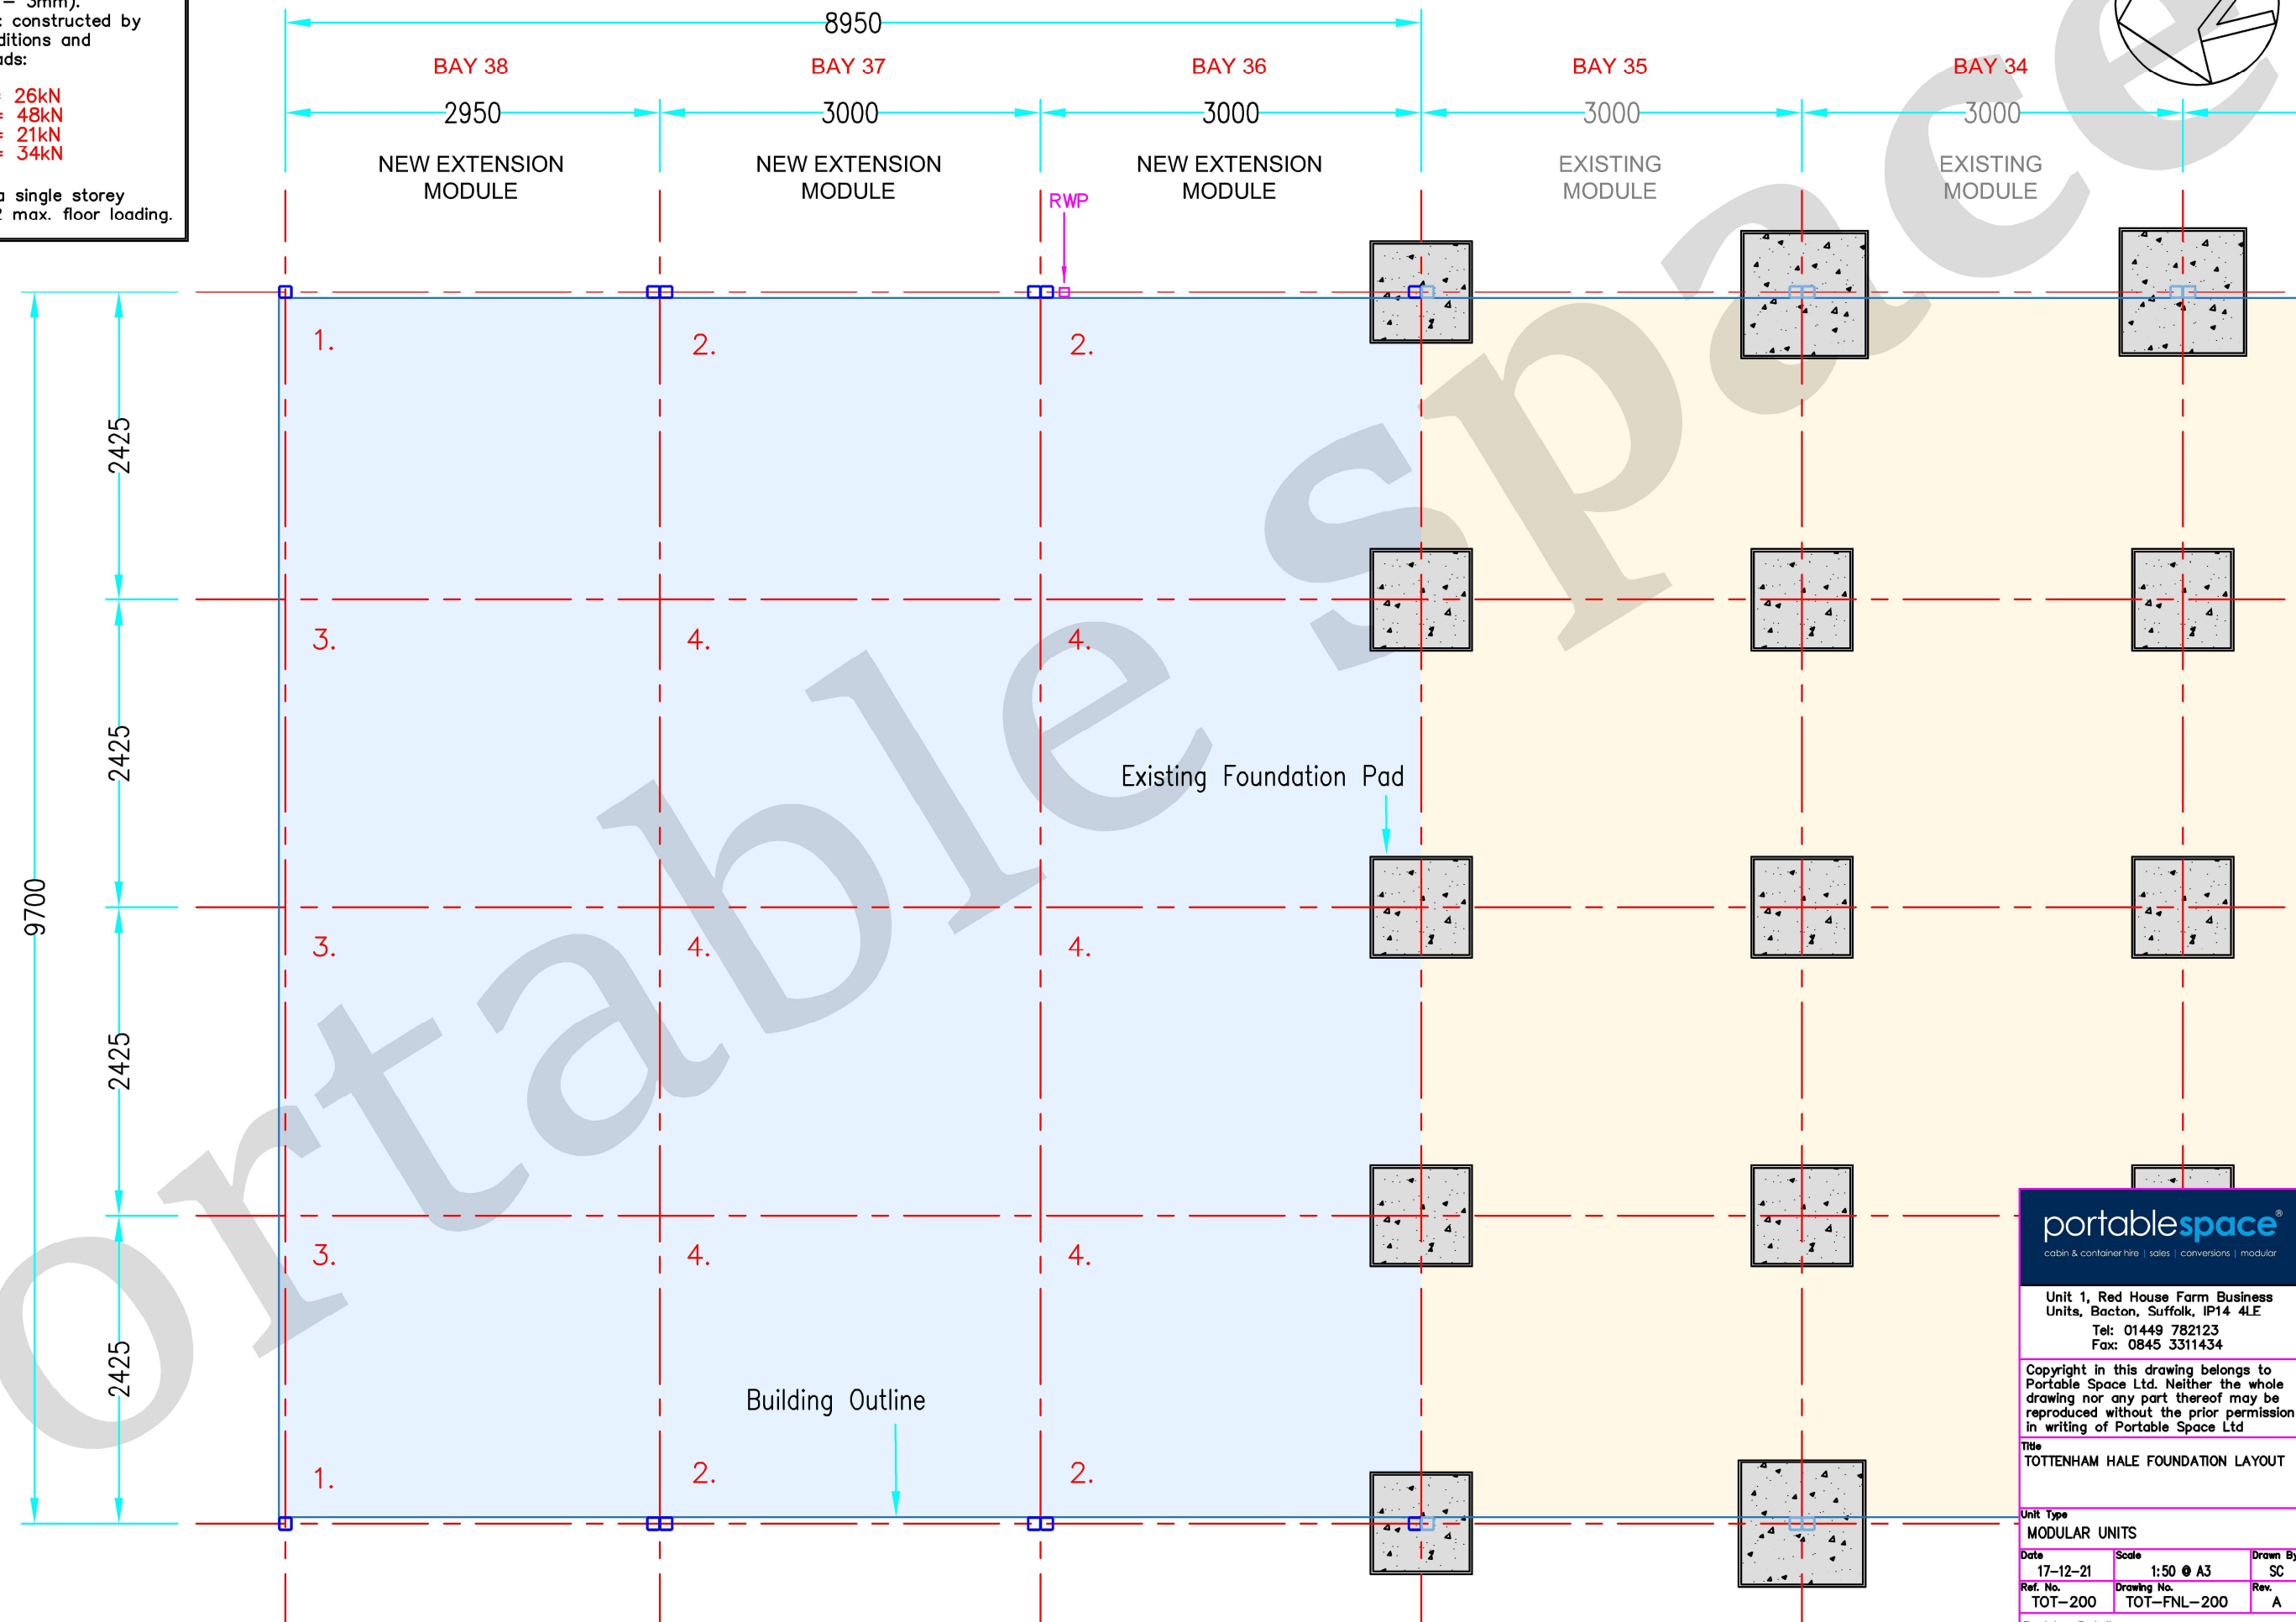


FOUNDATION NOTES

All bases to finish on the same level
(float finished to + or - 3mm).
Foundations designed & constructed by
others to suit site conditions and
accept the following loads:

Base Type 1 = 26kN
Base Type 2 = 48kN
Base Type 3 = 21kN
Base Type 4 = 34kN

The above loads refer to a single storey
span building with 3kN/m² max. floor loading.

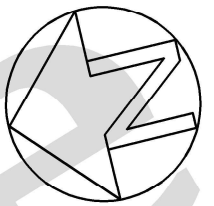

portablespace
cabin & container hire | sales | conversions | modular

Unit 1, Red House Farm Business
Units, Bacton, Suffolk, IP14 4LE
Tel: 01449 782123
Fax: 0845 3311434

Copyright in this drawing belongs to
Portable Space Ltd. Neither the whole
drawing nor any part thereof may be
reproduced without the prior permission
in writing of Portable Space Ltd

Title
TOTTENHAM HALE FOUNDATION LAYOUT

Unit Type
MODULAR UNITS

Date	Scale	Drawn By
17-12-21	1:50 @ A3	SC
Ref. No.	Drawing No.	Rev.
TOT-200	TOT-FNL-200	A

Revision Details
Rev A: New Fnd Pads Omitted 06/03/22