


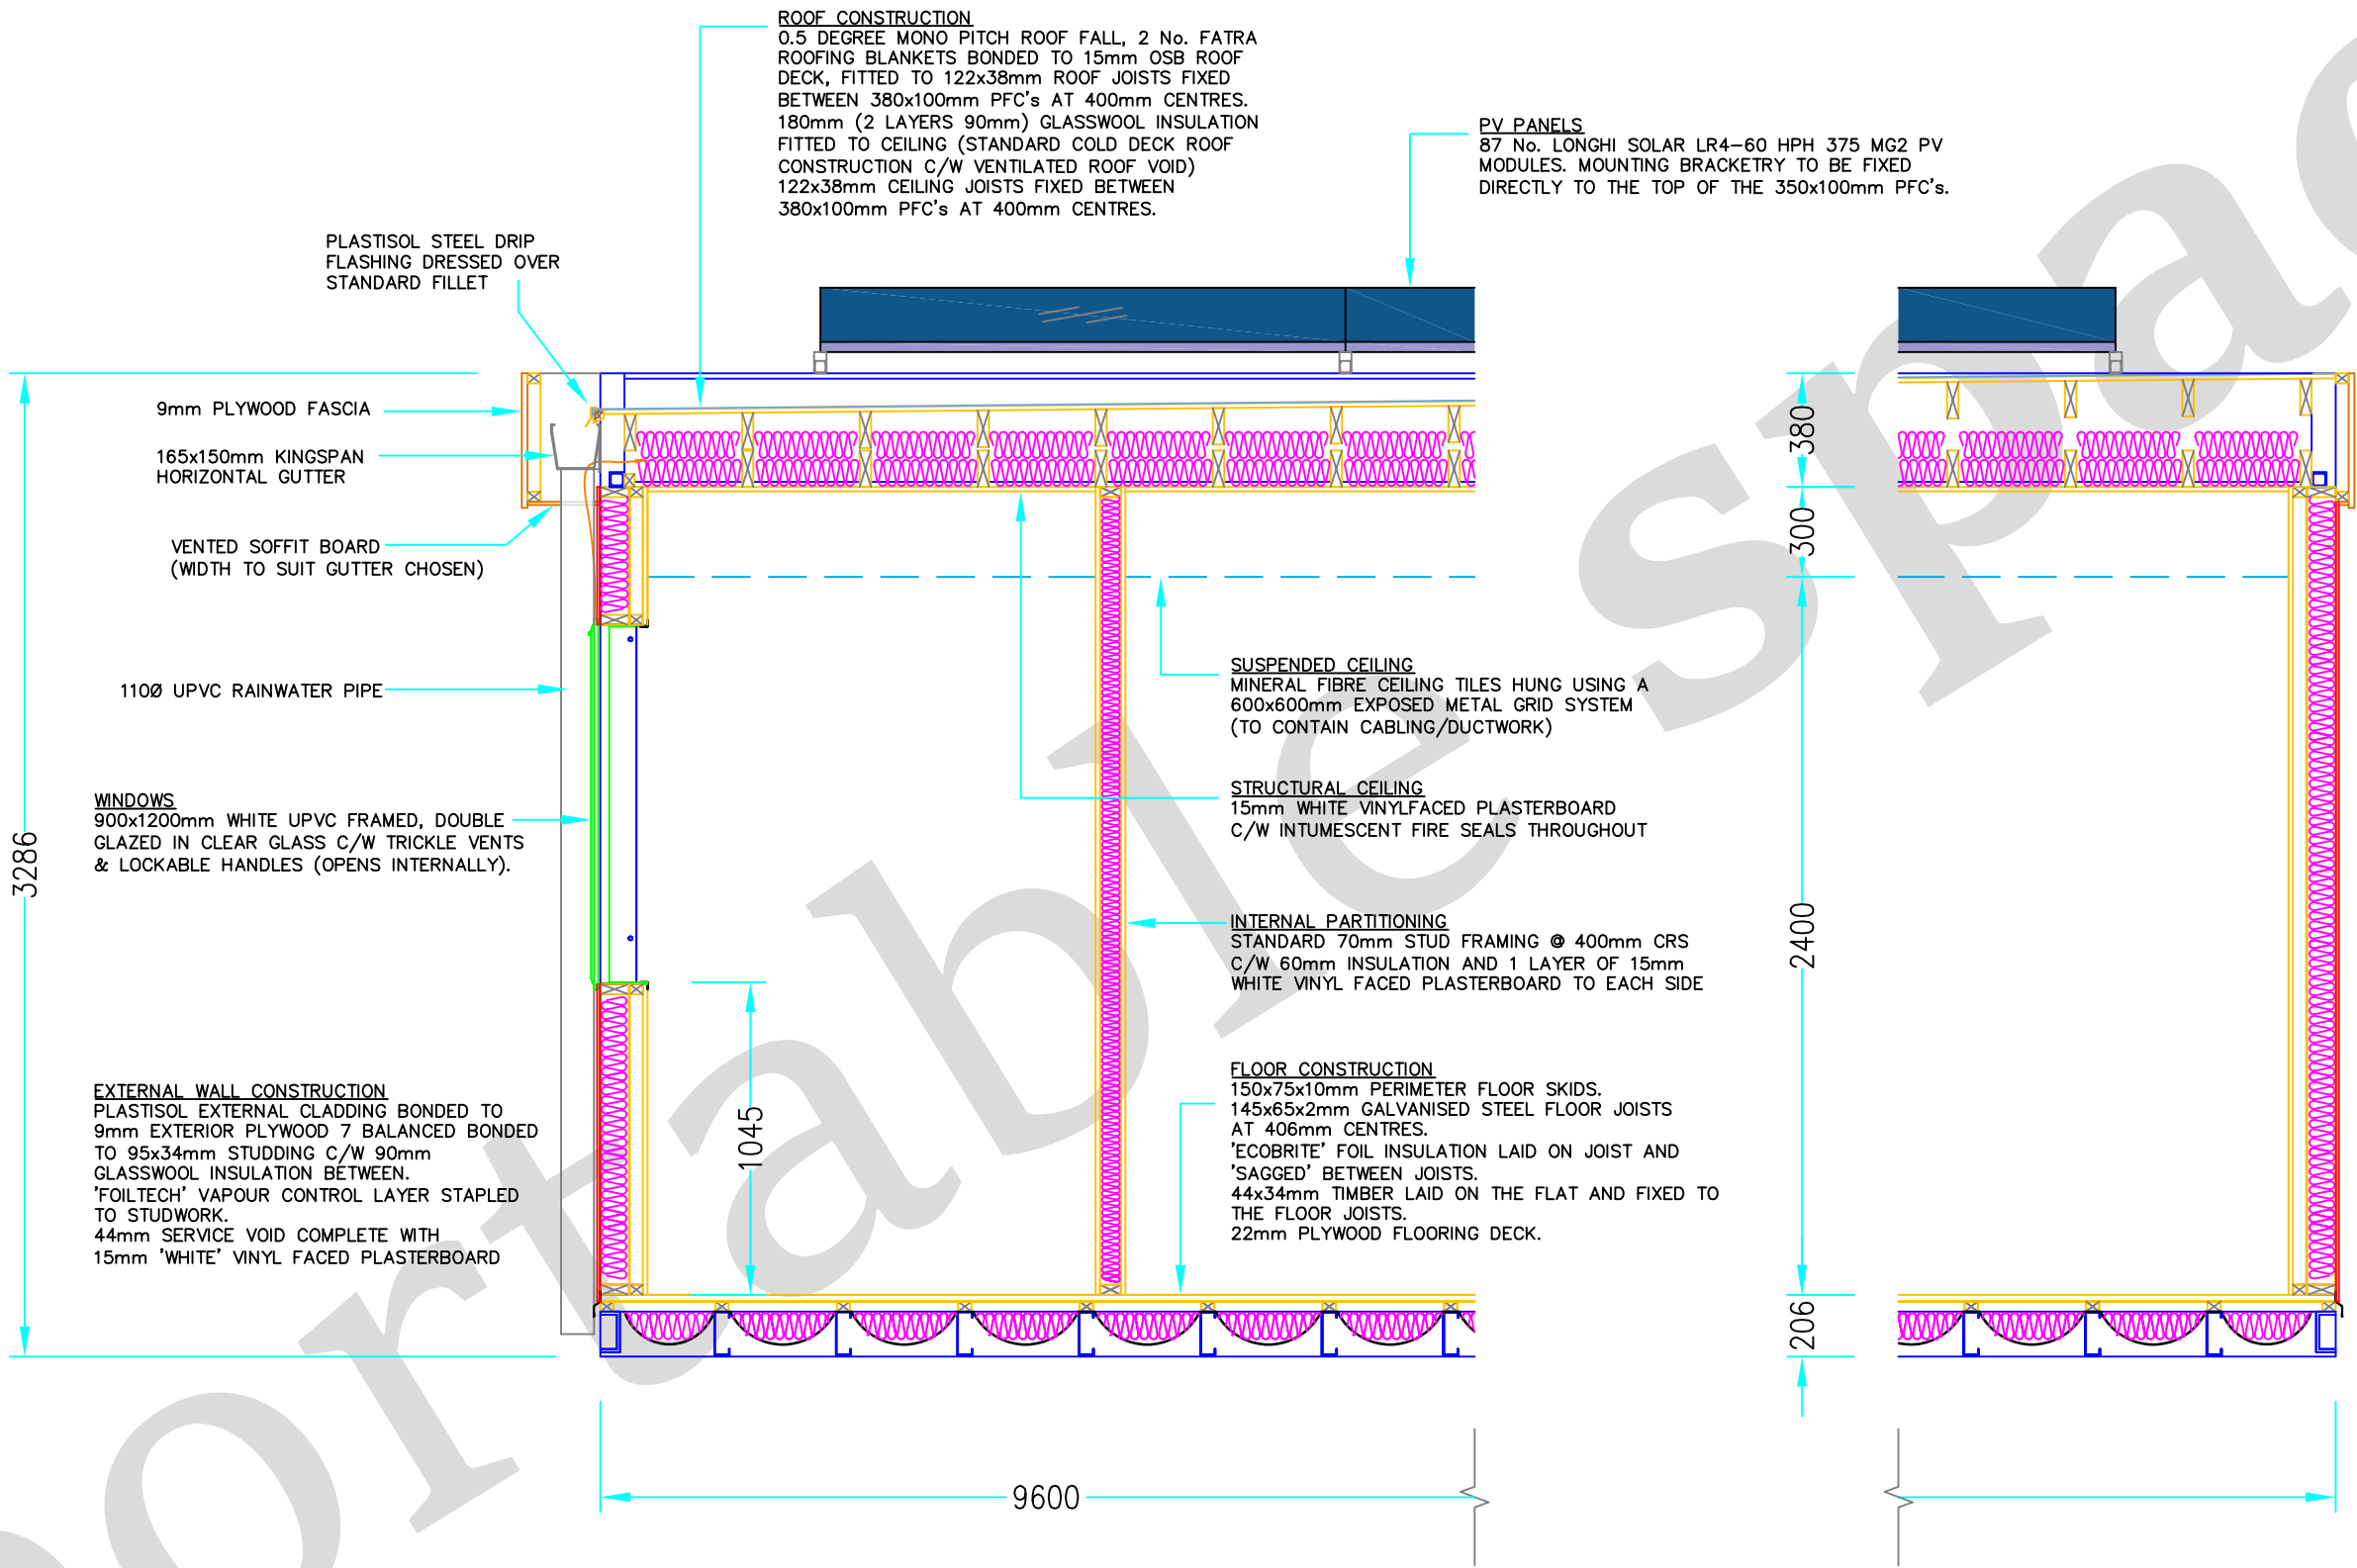

portablespace
cabin & container hire | sales | conversions | modular

Unit 1, Red House Farm Business Units, Bacton, Suffolk, IP14 4LE
Tel: 01449 782123
Fax: 0845 3311434

Copyright in this drawing belongs to Portable Space Ltd. Neither the whole drawing nor any part thereof may be reproduced without the prior permission in writing of Portable Space Ltd

Title
TOTTENHAM HALE BUILDING SECTION

Unit Type
MODULAR UNITS

Date	02-06-20	Scale	1:25 @ A3	Drawn By	SC
Ref. No.	TOT-100	Drawing No.	TOT-BGS-100	Rev.	D

Revision Details
Rev A: Suspended Ceiling Added 19/08/20
Rev B: Gutter Size Revised 30/10/20
Rev C: Gutter Size Revised 05/11/20
Rev D: Roof Structure Revised & PV Panels Added 24/06/21